EXISTING REAR ELEVATION

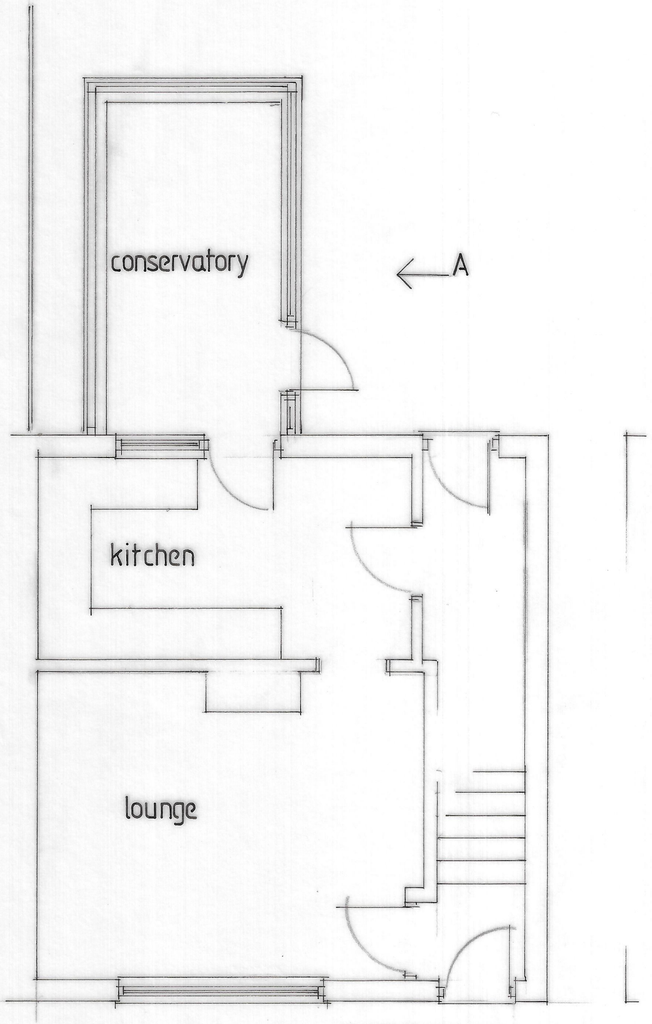

EXISTING PLAN

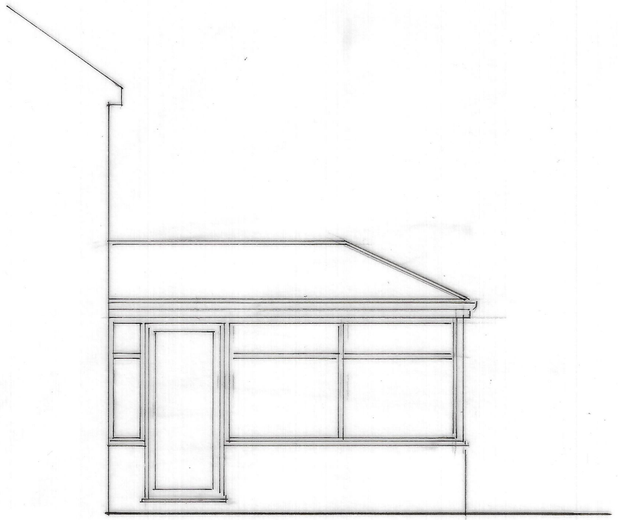

A

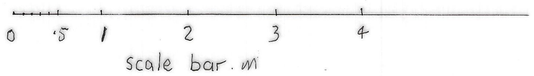

Proposed conservatory extension to rear for Mr.& Mrs.C. Briggs
83 Burfitts Road, Oakes, Huddersfield

drawn by Artech Design 01772 456 592

drawing no. 1M/3056/1 Scale 1:50