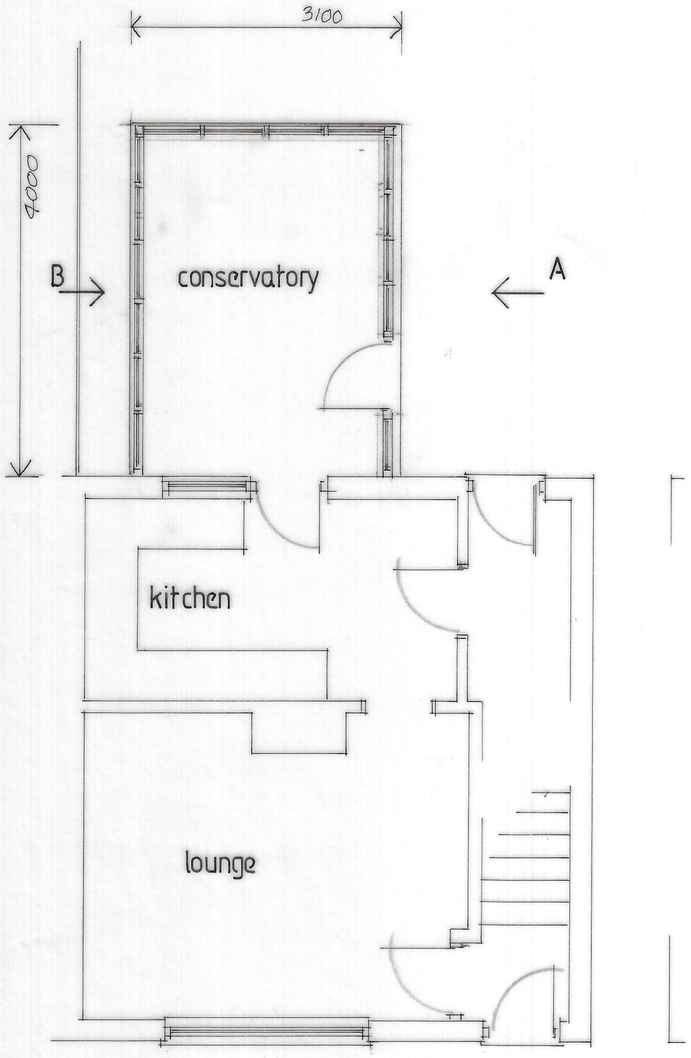

PROPOSED PLAN

PROPOSED REAR ELEVATION

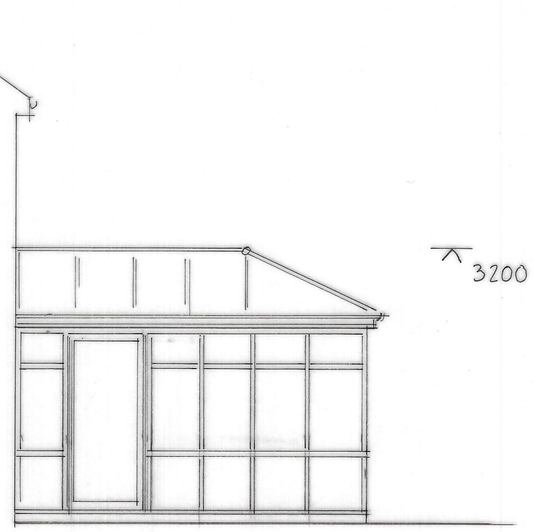

elevation A

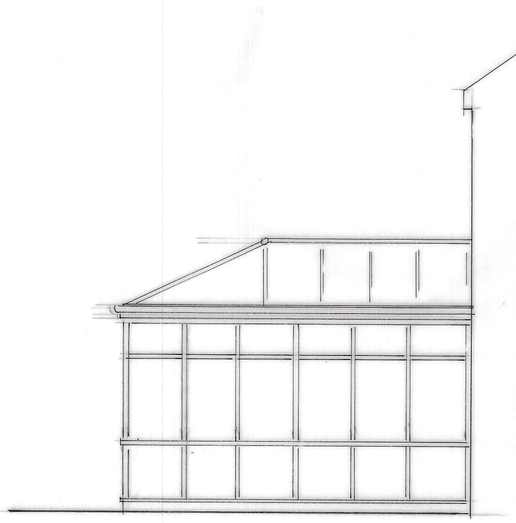

elevation B

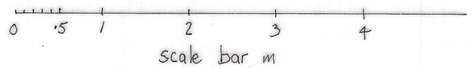

Proposed conservatory extension to rear for Mr.& Mrs.C. Briggs
83 Burfitts Road, Oakes, Huddersfield

drawn by Artech Design 01772 456592

drawing no. 1M/3056/2 Scale 1:50