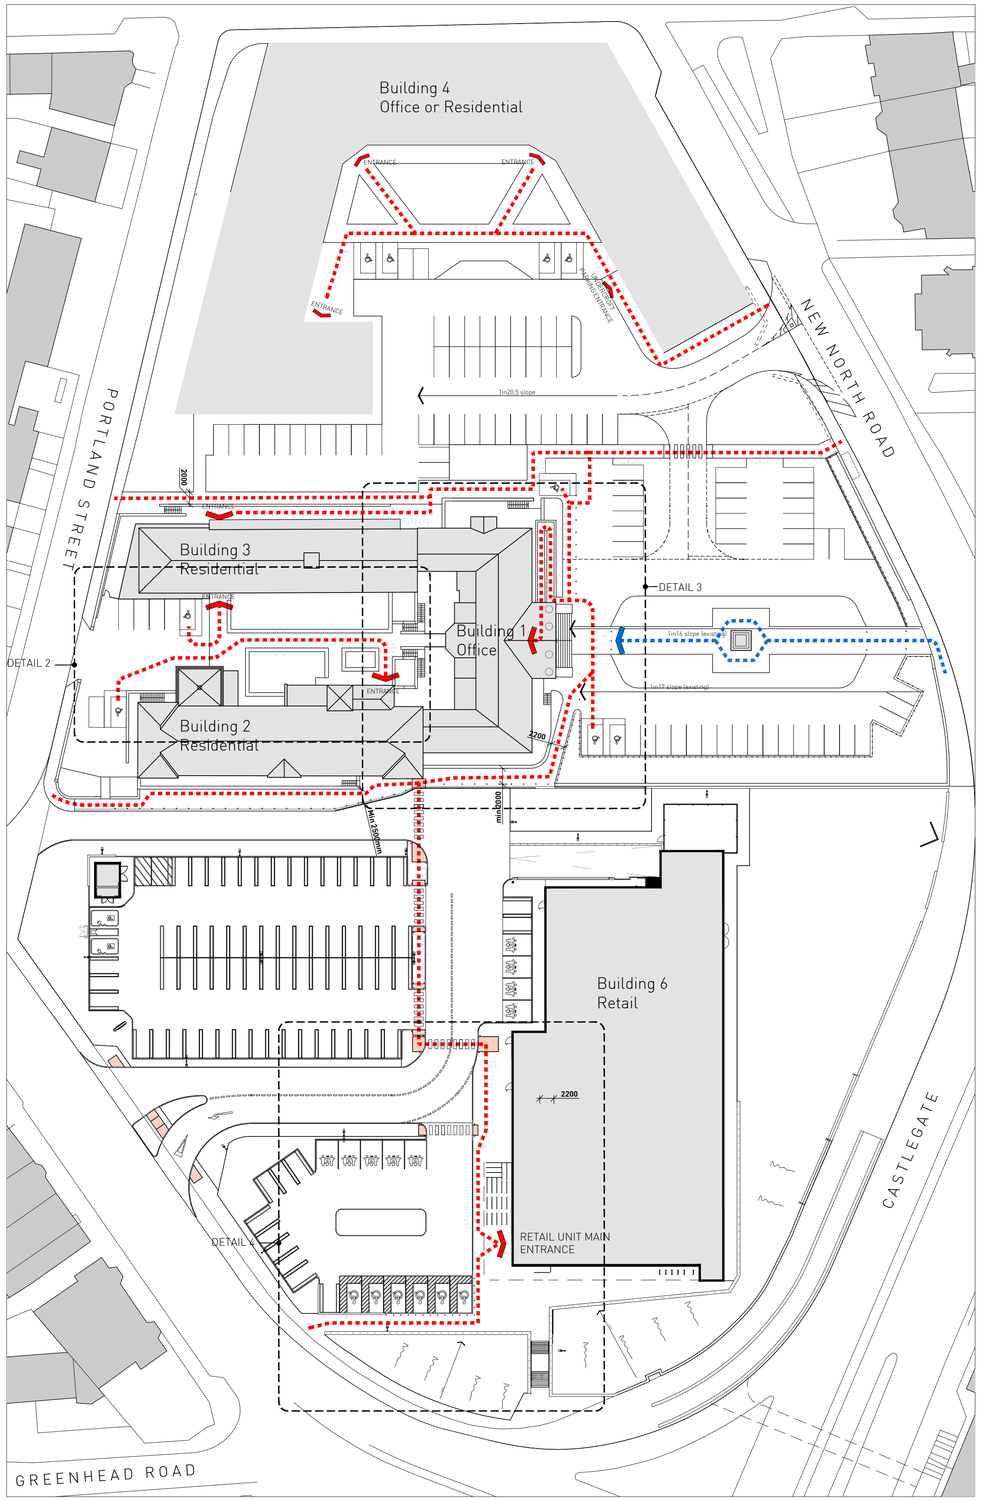


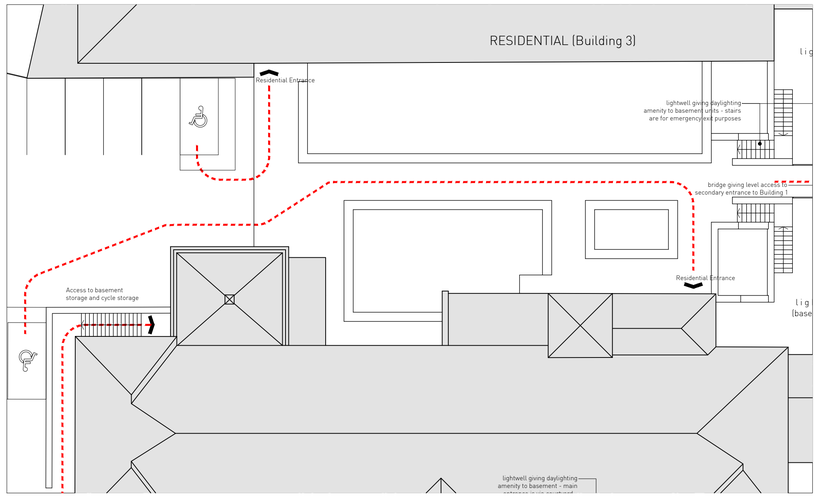


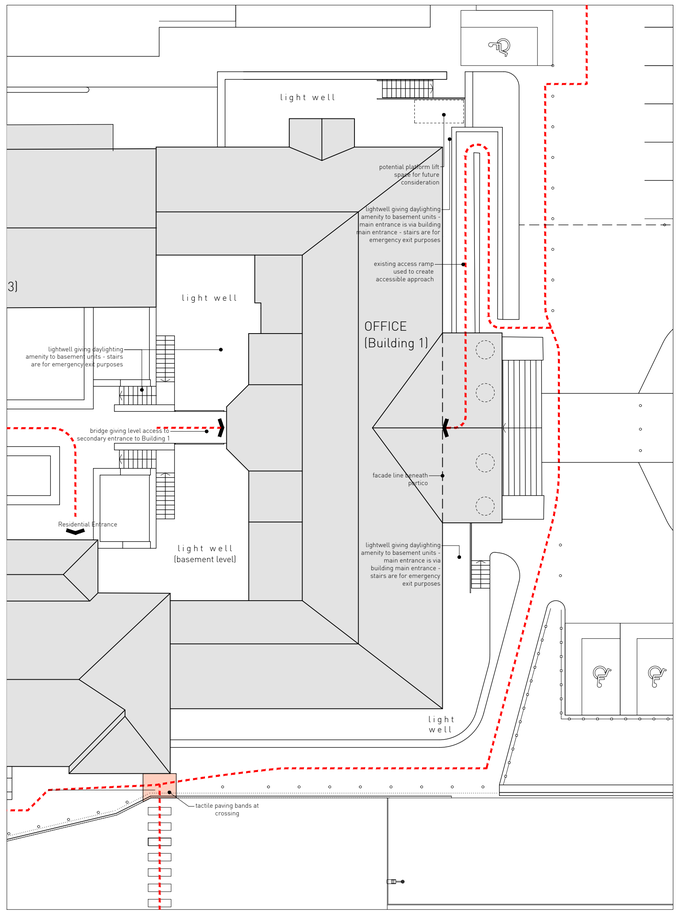


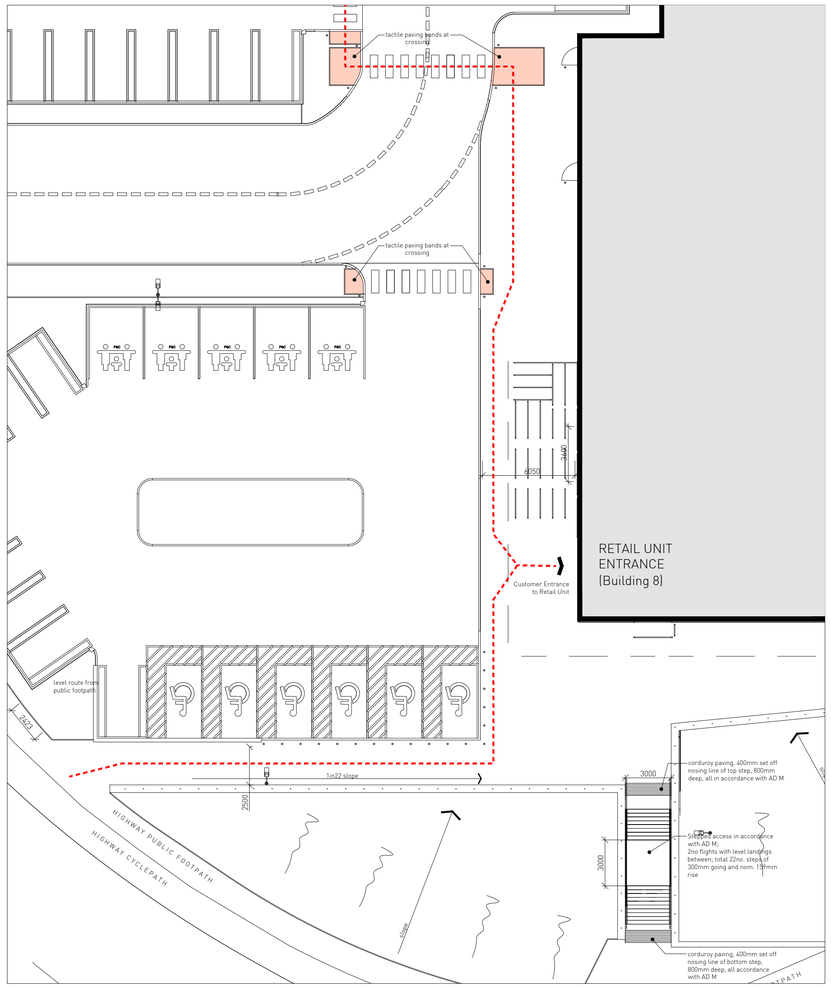


N

0 5 10 15 20 25m
Scale 1:500

0 2 4 6 8 10m
Scale 1:200

Contractor must verify all dimensions on site before commencing any work or shop drawings. If this drawing exceeds the quantities taken in any way the Architects are to be informed before the work is initiated. Only figured dimensions to be taken from this drawing. Do not scale off this drawing. Drawings based on Ordnance Survey and / or existing record drawings - design and drawing content subject to Site Survey, Structural Survey, Site Investigations, Planning and Statutory Requirements and Approvals. Authorised reproduction from Ordnance Survey Map with permission of the Controller of Her Majesty's Stationery Office. Crown Copyright reserved. Enjoy Design Ltd.

Notes:

| Rev. | Des. | By | Date | Ch. |
|---|---|---|---|---|
| G | Supermarket design updated | RG | 24July24 | RG |
| F | Access relocated to New North Road | RG | 21Sept23 | RG |
| E | Primary route to Bldg 1 added | RG | 31Jul20 | RG |
| D | Updated to latest supermarket layout | RG | 30Jul20 | RG |
| C | Updated to latest masterplan | RG | 21Jul20 | RG |
| B | Updated to latest masterplan and Bldg 1 design proposals | JNS | 11Jul18 | RG |
| A | Updated to latest masterplan; Bldg 1 accessible entrance shown | JNS | 13Dec17 | RG |

Status: FOR APPROVAL

The Old Brewery
High Court
Leeds
LS2 7ES
Tel: 0113 242 3622
www.enjoy-design.co.uk

Client: Trinity One LLP
Job No. 16,047
Project: Trinity One, Huddersfield
Title: Landscape Accessibility

| Date: | Scale: | Checked By: |
|---|---|---|
| Sep 17 | 1/200 @ A1 | RG |
| Drawing No: 00 004 | Drawn By: JNS | Revision: G |

ENJOY DESIGN