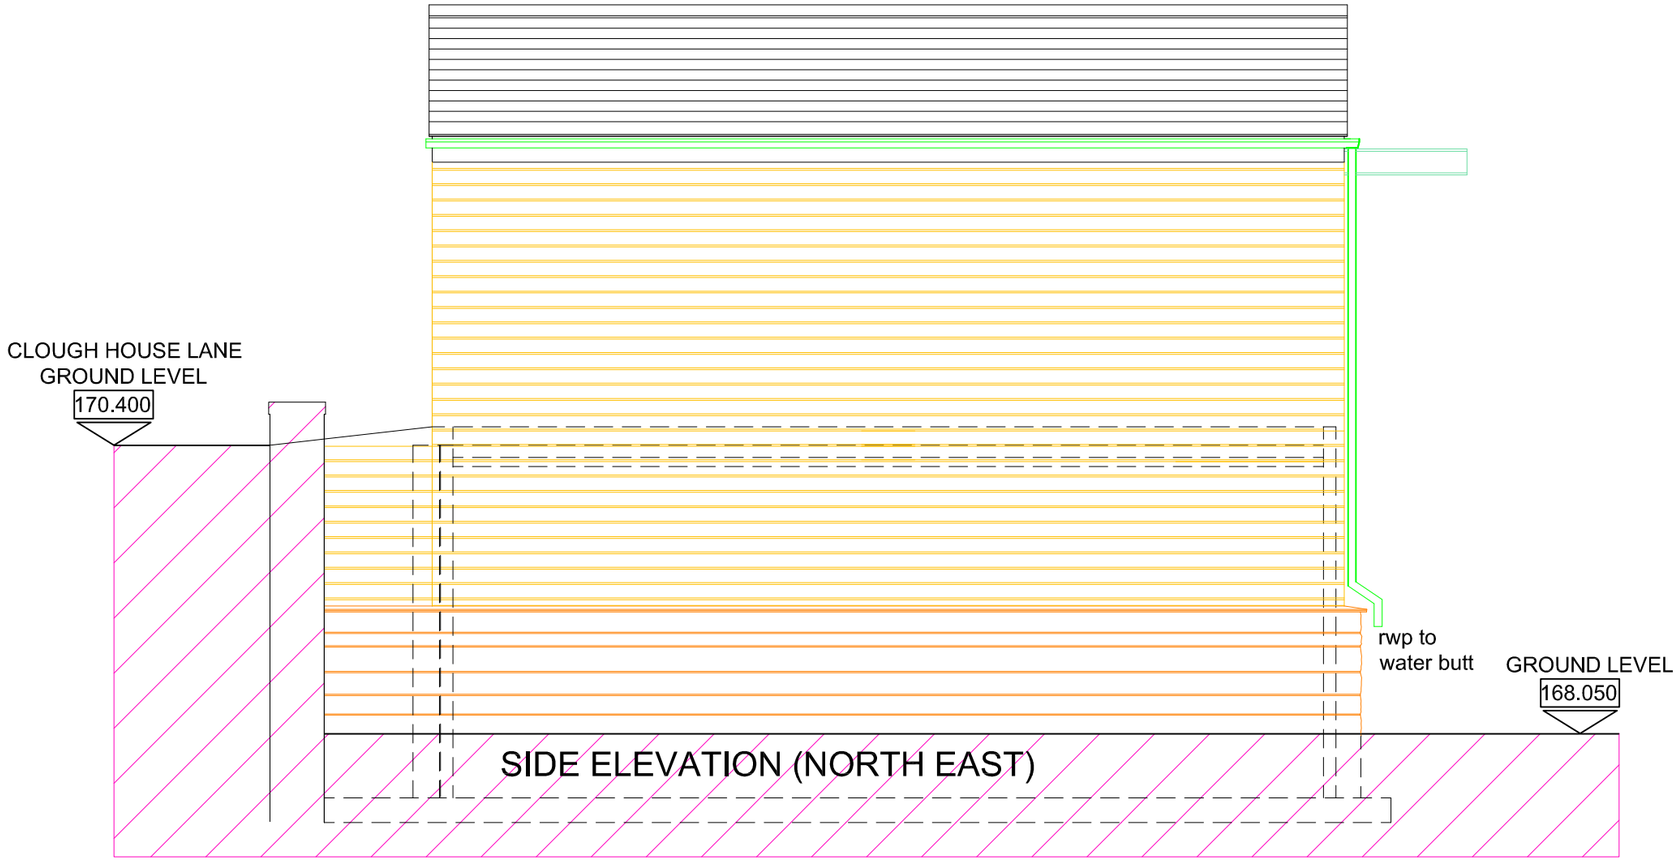

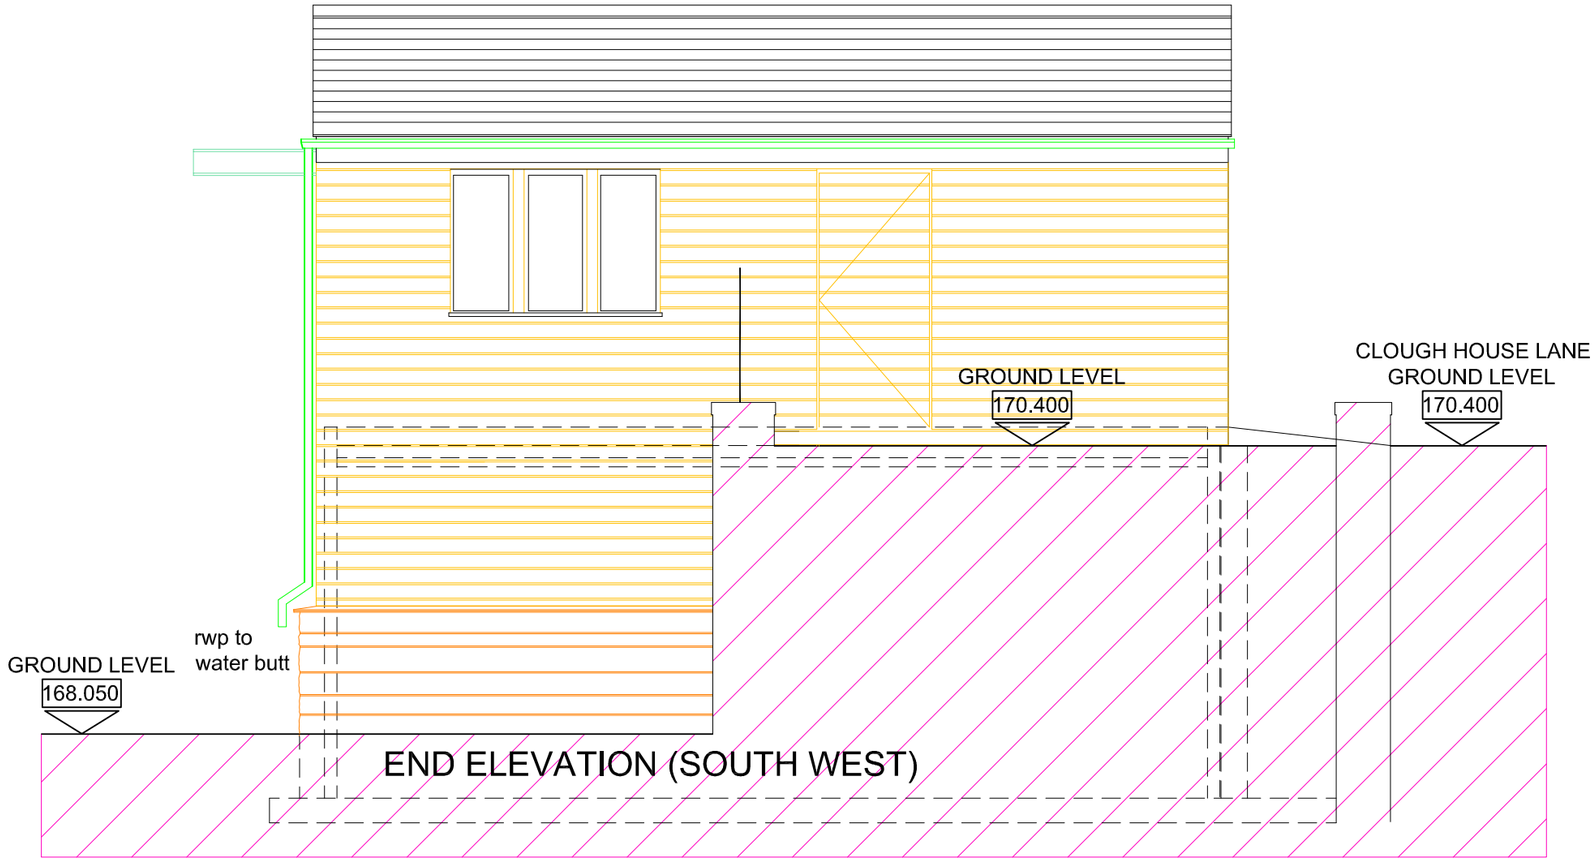

NOTES:

ROOF:
artificial grey slate

WALLS:
horizontal shiplap boarding to upper level
reclaimed random stone to lower level

WINDOW FRAMES:
iroko timber with matching beads- 6mm clear safety glazing

RAINWATER GOODS:
black upvc

FASCIA BOARDS:
iroko timber to match window frames

PLANNING APPLICATION

rev	description	date	
drawn	Paul McGuire	date 19/08/24	

Paul McGuire MCIAT. ACIOB.
Chartered Architectural Technologist
46 Riley Park Kirkburton Huddersfield HD80SA
T. +44 (0)1484 602893 M. 07960 303343
E. info@pmcg-archtech.co.uk
Web. www.pmcg-archtech.co.uk

CIAT
CHARTERED PRACTICE

Mr. P. & Mrs. E. ARMITAGE

project
PROPOSED GARAGE WITH WORKSHOP UNDER

address
CLOUGH HOUSE LODGE
CLOUGH HOUSE LANE SCISSETT HD8 9LE

drawing title
ELEVATIONS AS PROPOSED
(SHEET 2 OF 2)

	prefix	drawing No	rev
1:50 @ A3	2024.05	(PEA) PD03	