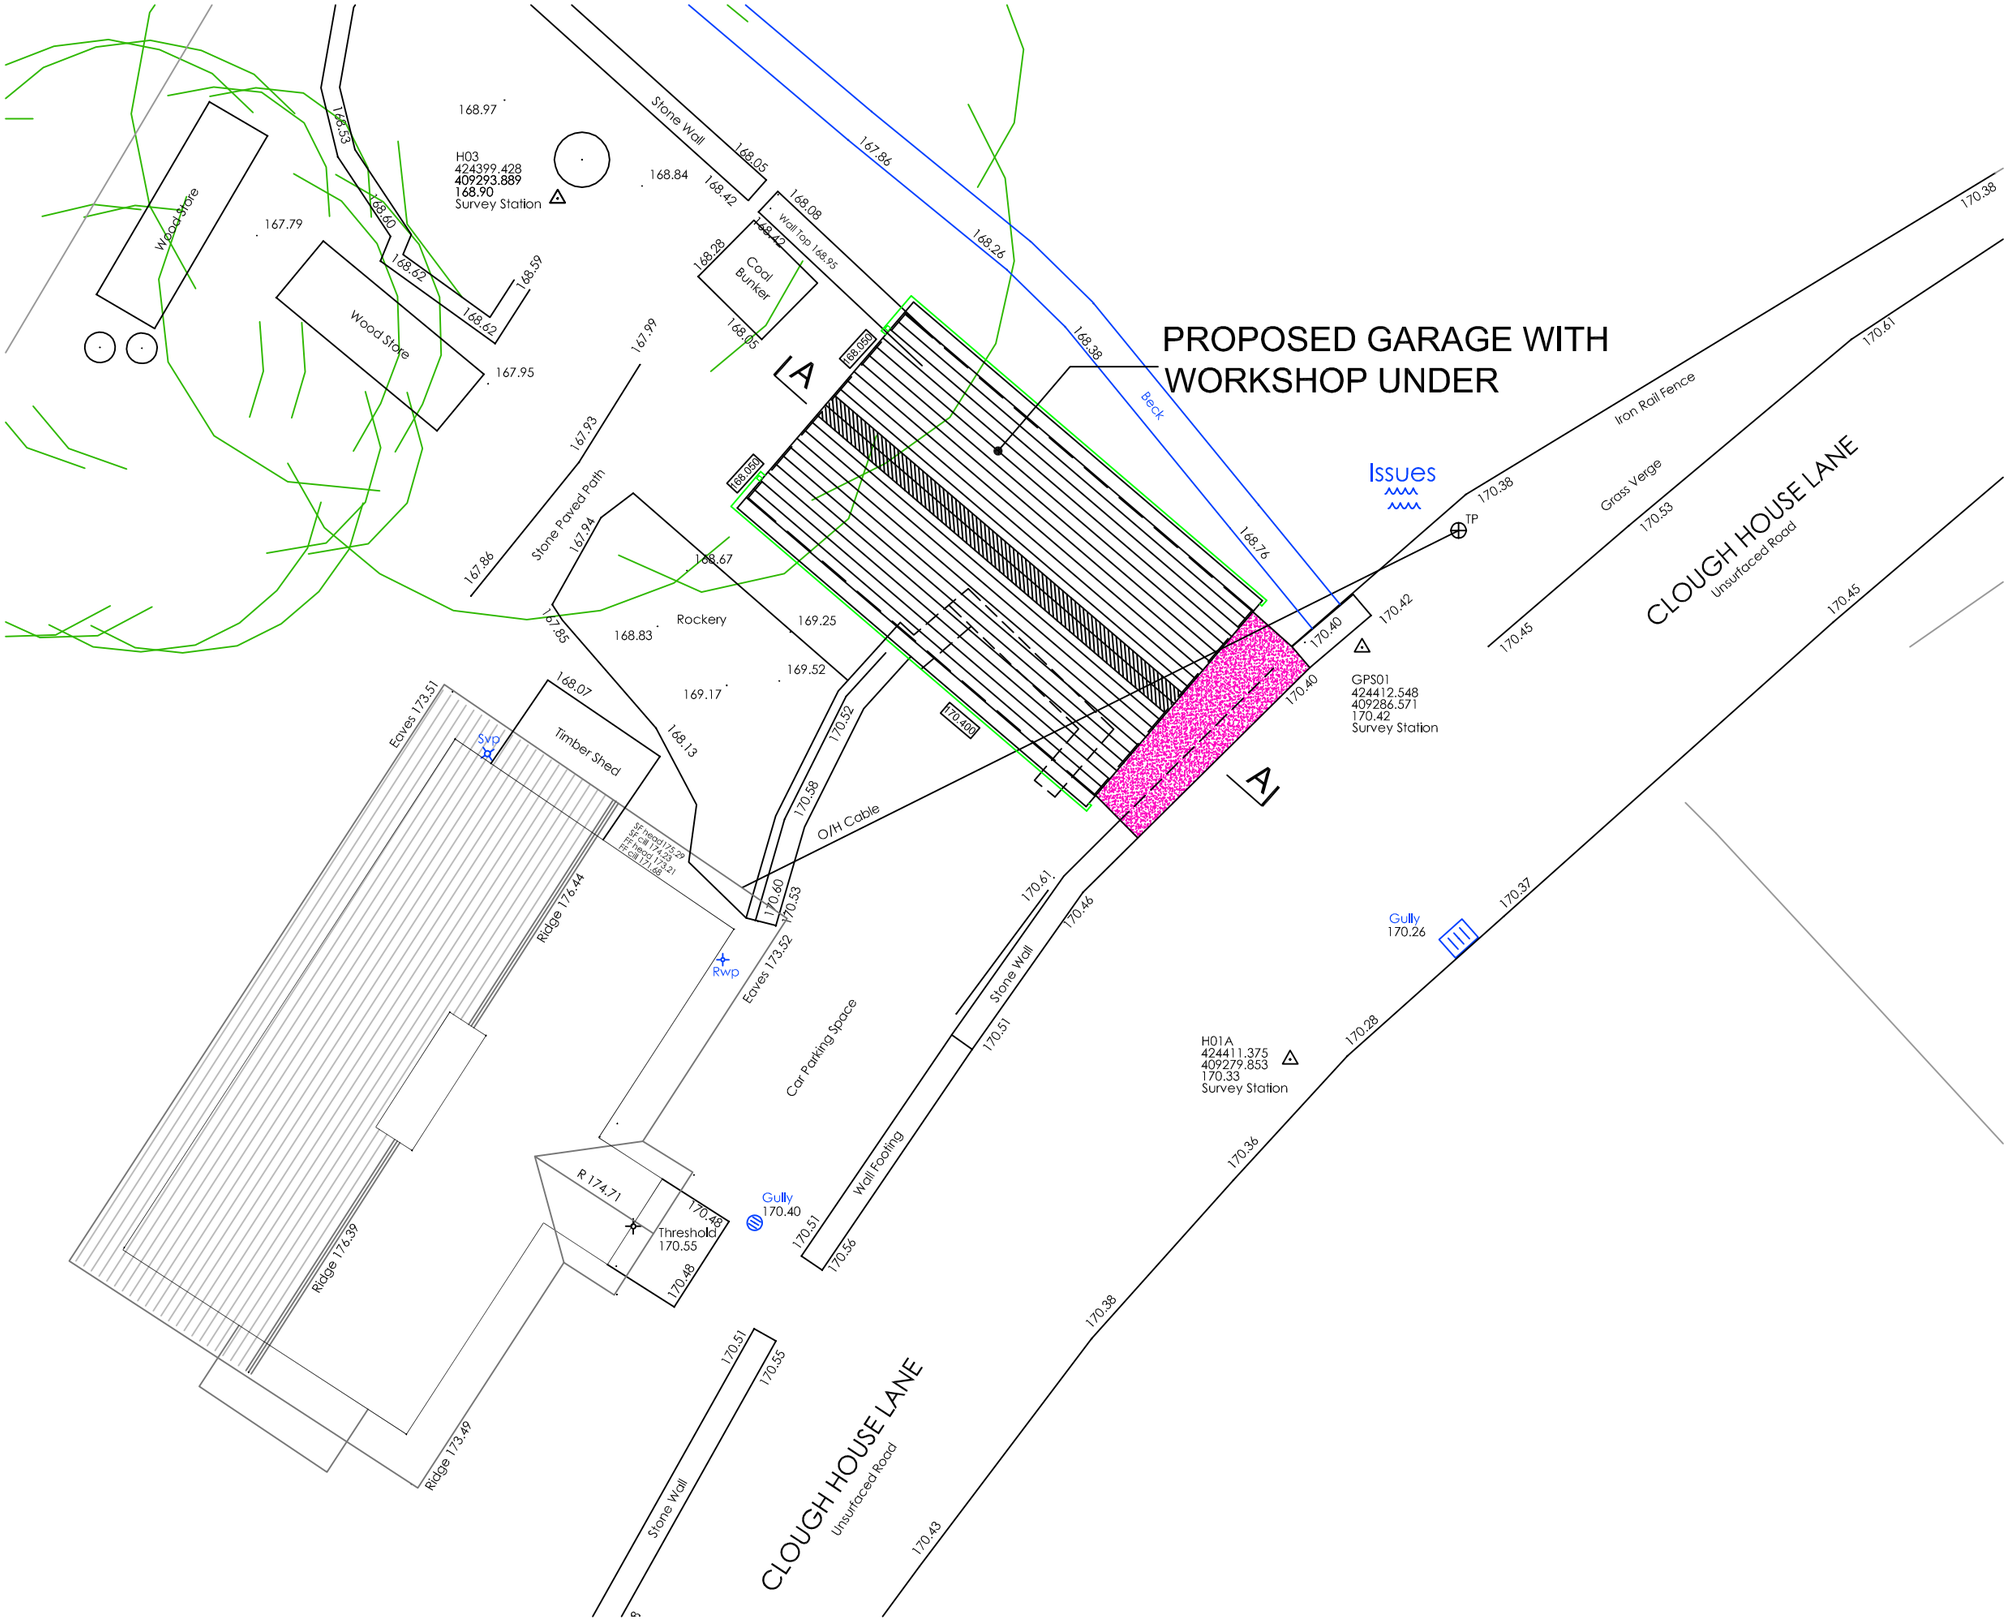

PLANNING APPLICATION

rev	description	date	
drawn	Paul McGuire	date 19/08/24	

Paul McGuire MCIAT. ACIOB.
Chartered Architectural Technologist
46 Riley Park Kirkburton Huddersfield HD80SA
T. +44 (0)1484 602893 M. 07960 303343
E. info@pmcg-archtech.co.uk
Web. www.pmcg-archtech.co.uk

CIAT
CHARTERED PRACTICE

Mr. P. & Mrs. E. ARMITAGE

project
PROPOSED GARAGE WITH WORKSHOP UNDER

address
CLOUGH HOUSE LODGE
CLOUGH HOUSE LANE SCISSETT HD8 9LE

drawing title
SITE PLAN AS PROPOSED

1:100 @ A3	prefix 2024.05	drawing No (PEA) SP02	rev