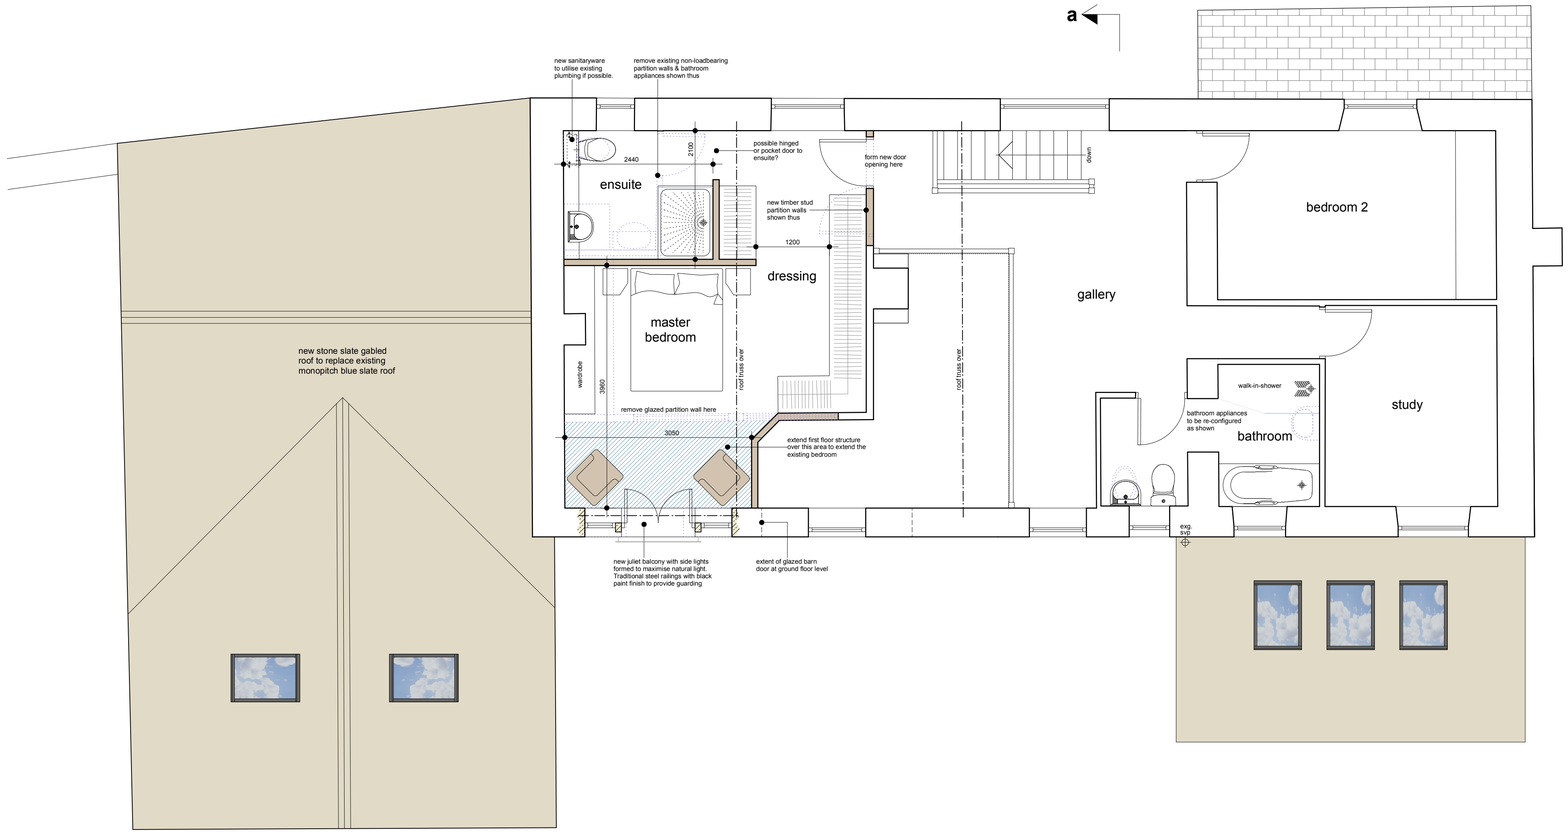

first floor plan

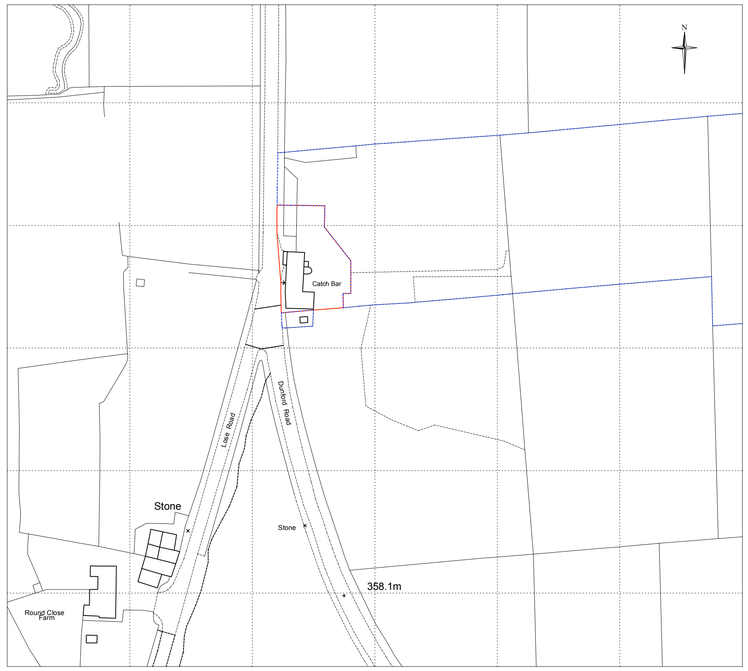

location plan 1:1250

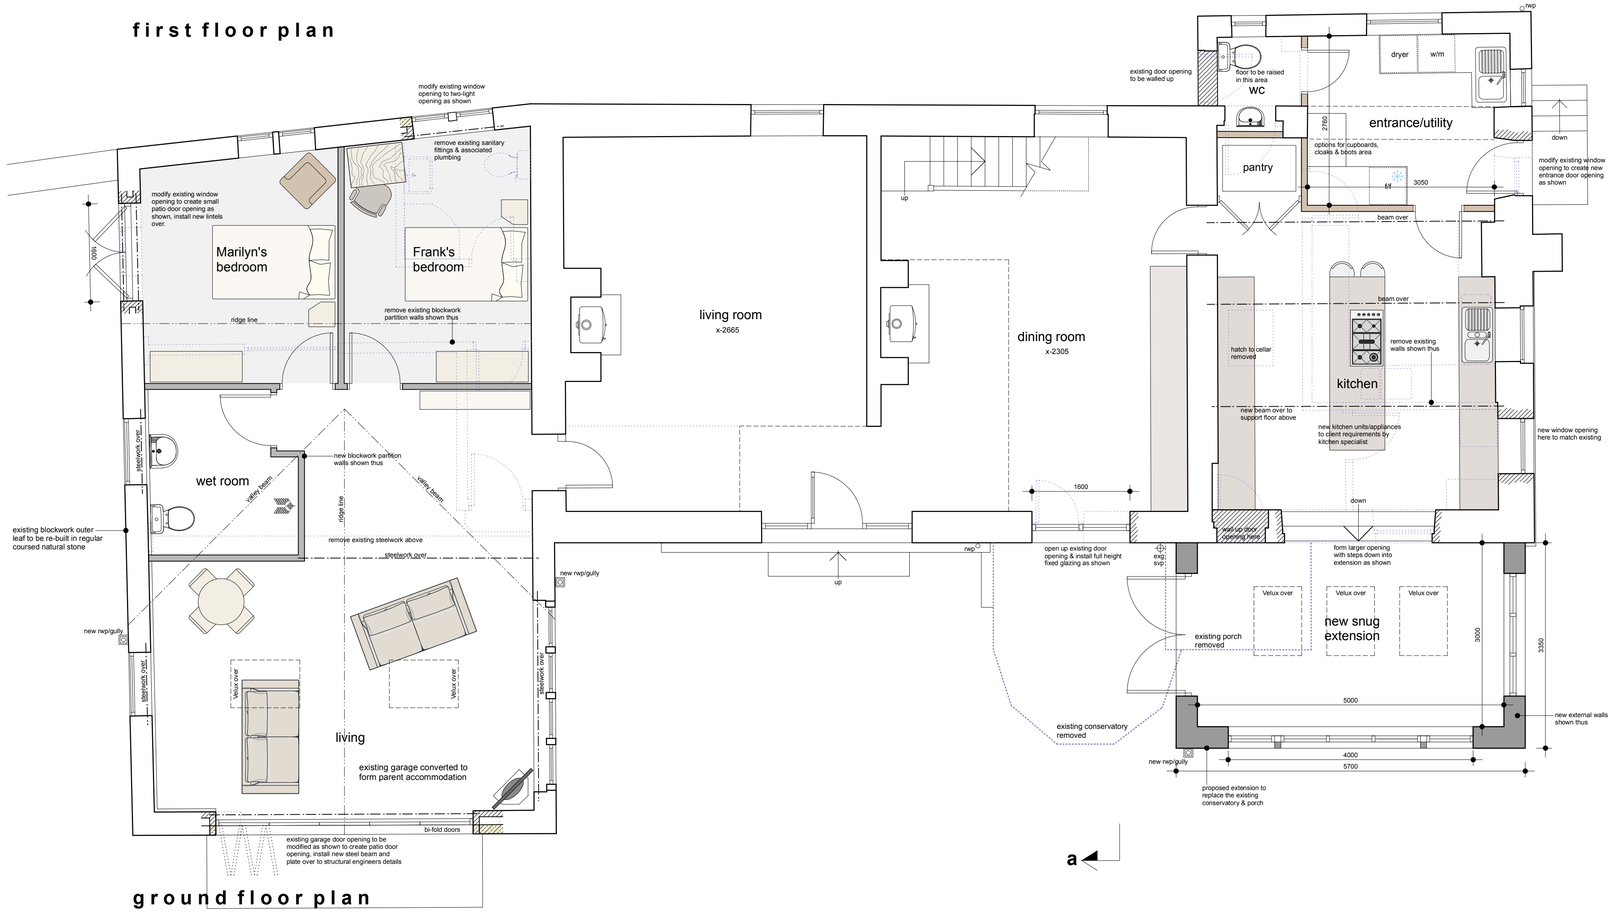

ground floor plan

This drawing has been prepared specifically for the purpose of obtaining Planning Permission and/or Building Regulation Approval. Its suitability for other purposes, without supplementary details and specifications cannot be guaranteed. The Permissions and/or Approvals are beyond the Architects control, and no guarantee that such will be granted is given or to be inferred by reason of the preparation of this drawing. Only figured dimensions are to be used. All dimensions to be checked on site. This drawing together with the design is the property and copyright of the Architect and must not be reproduced without prior written permission.

rev.	description	date	drawn	appvd
P02	Drawing updated for new planning submission	13.08.24	AS	AS
P01	Drawing originated	27.06.24	JS	AS

project Extensions, alterations & conversion to form parent accommodation

at Catch Bar Farm, 401, Dunford Rd, Hade Edge, Holmfirth, HD9 2SZ

for Drs Greg & Laura Leary

title floor plans as proposed

number 22086D-20-P02

scale 1:50

size A1

ARCHITECTURE AND DESIGN
The Old Police Station 16 Bridge Lane Holmfirth HD9 7AN
T: 01484 685411 E: hello@adp-architects.com
W: www.adp-architects.com
RIBA Chartered Practice