



Existing ground floor layout (1:100)




Existing side/west facing elevation (1:100)

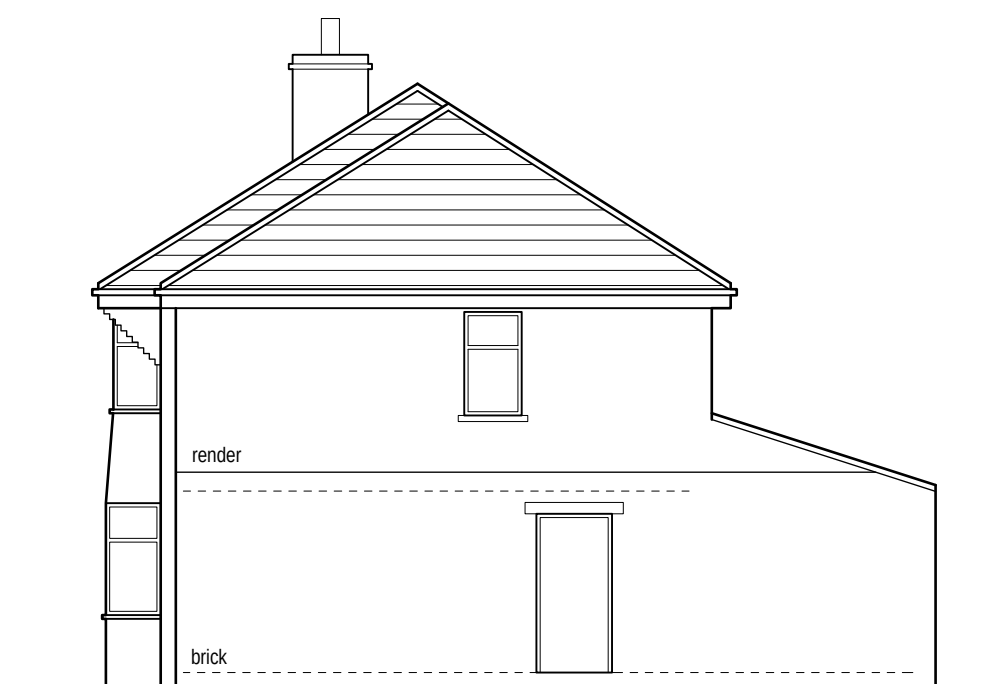


Existing rear/south facing elevation (1:100)

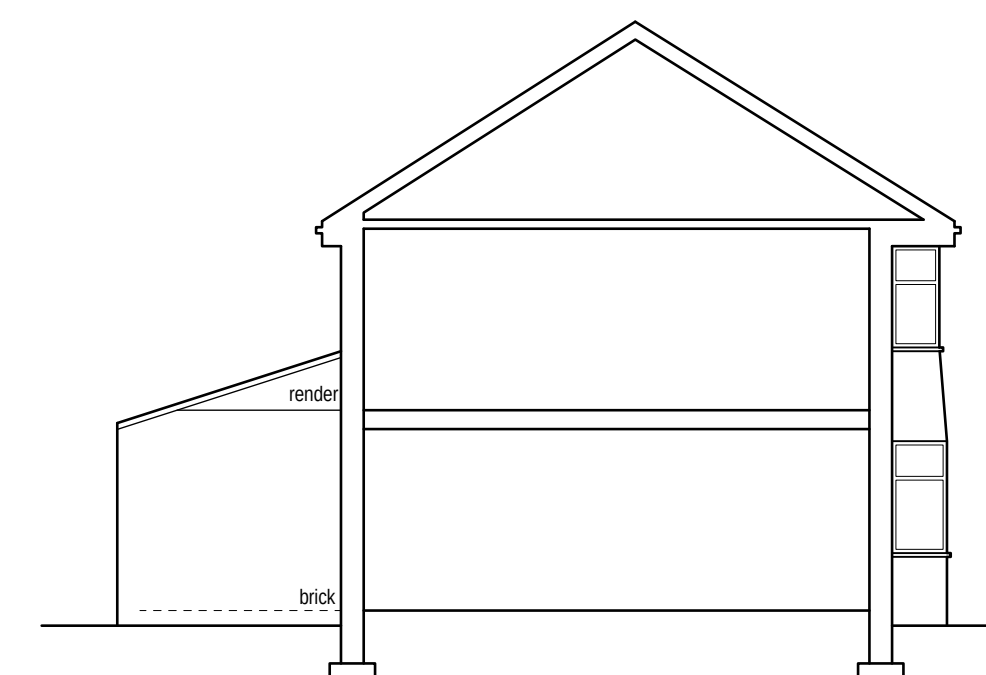


Existing side/eastfacing sectional elevation (1:100)

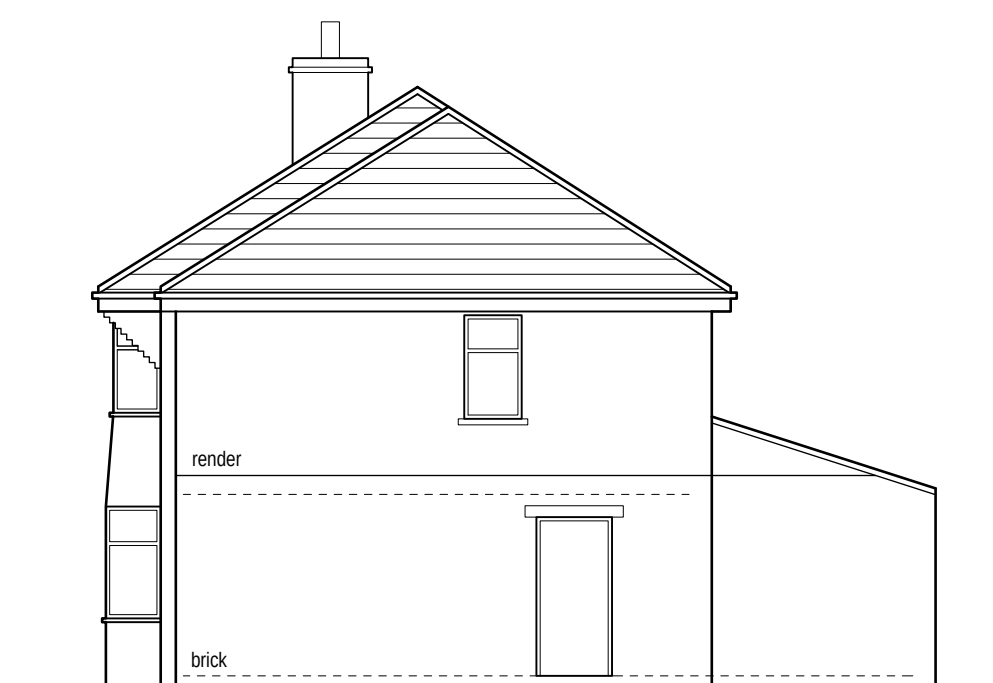


Proposed side/west facing elevation (1:100)

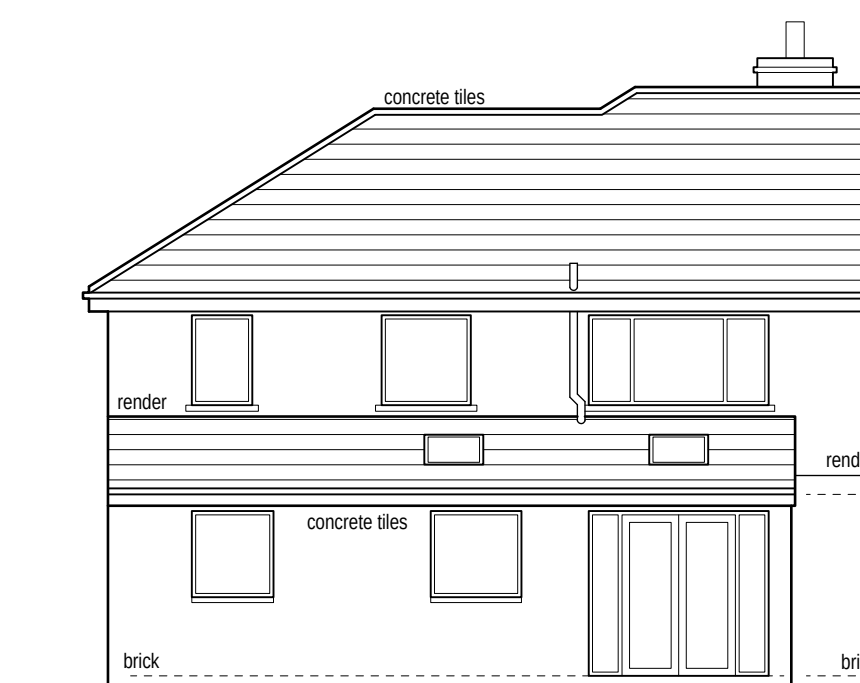


Proposed rear/south facing elevation (1:100)

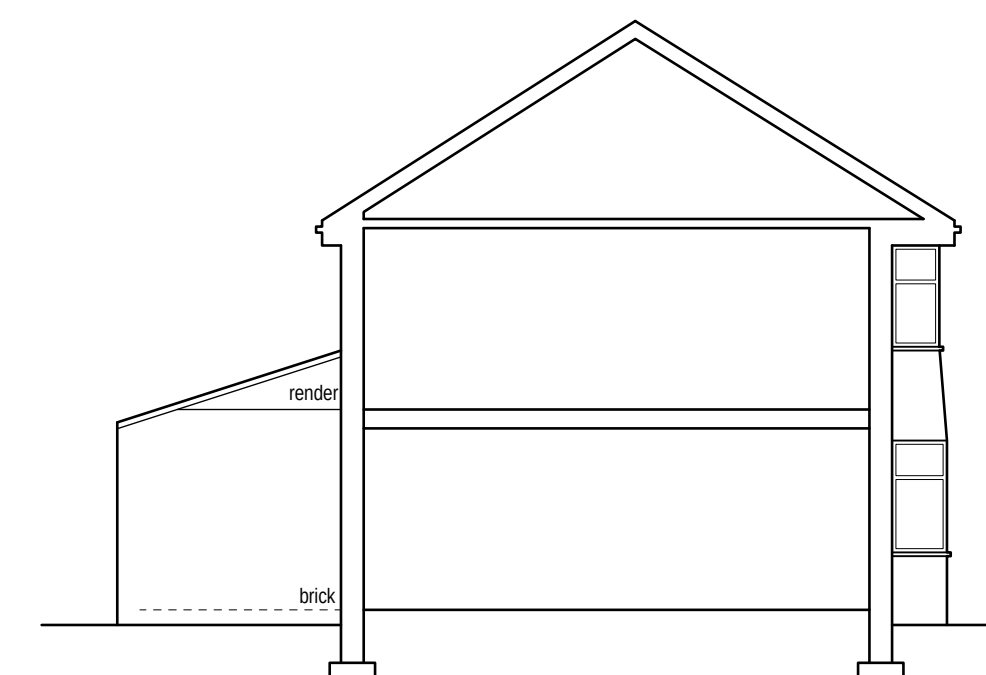


Proposed side/eastfacing sectional elevation (1:100)

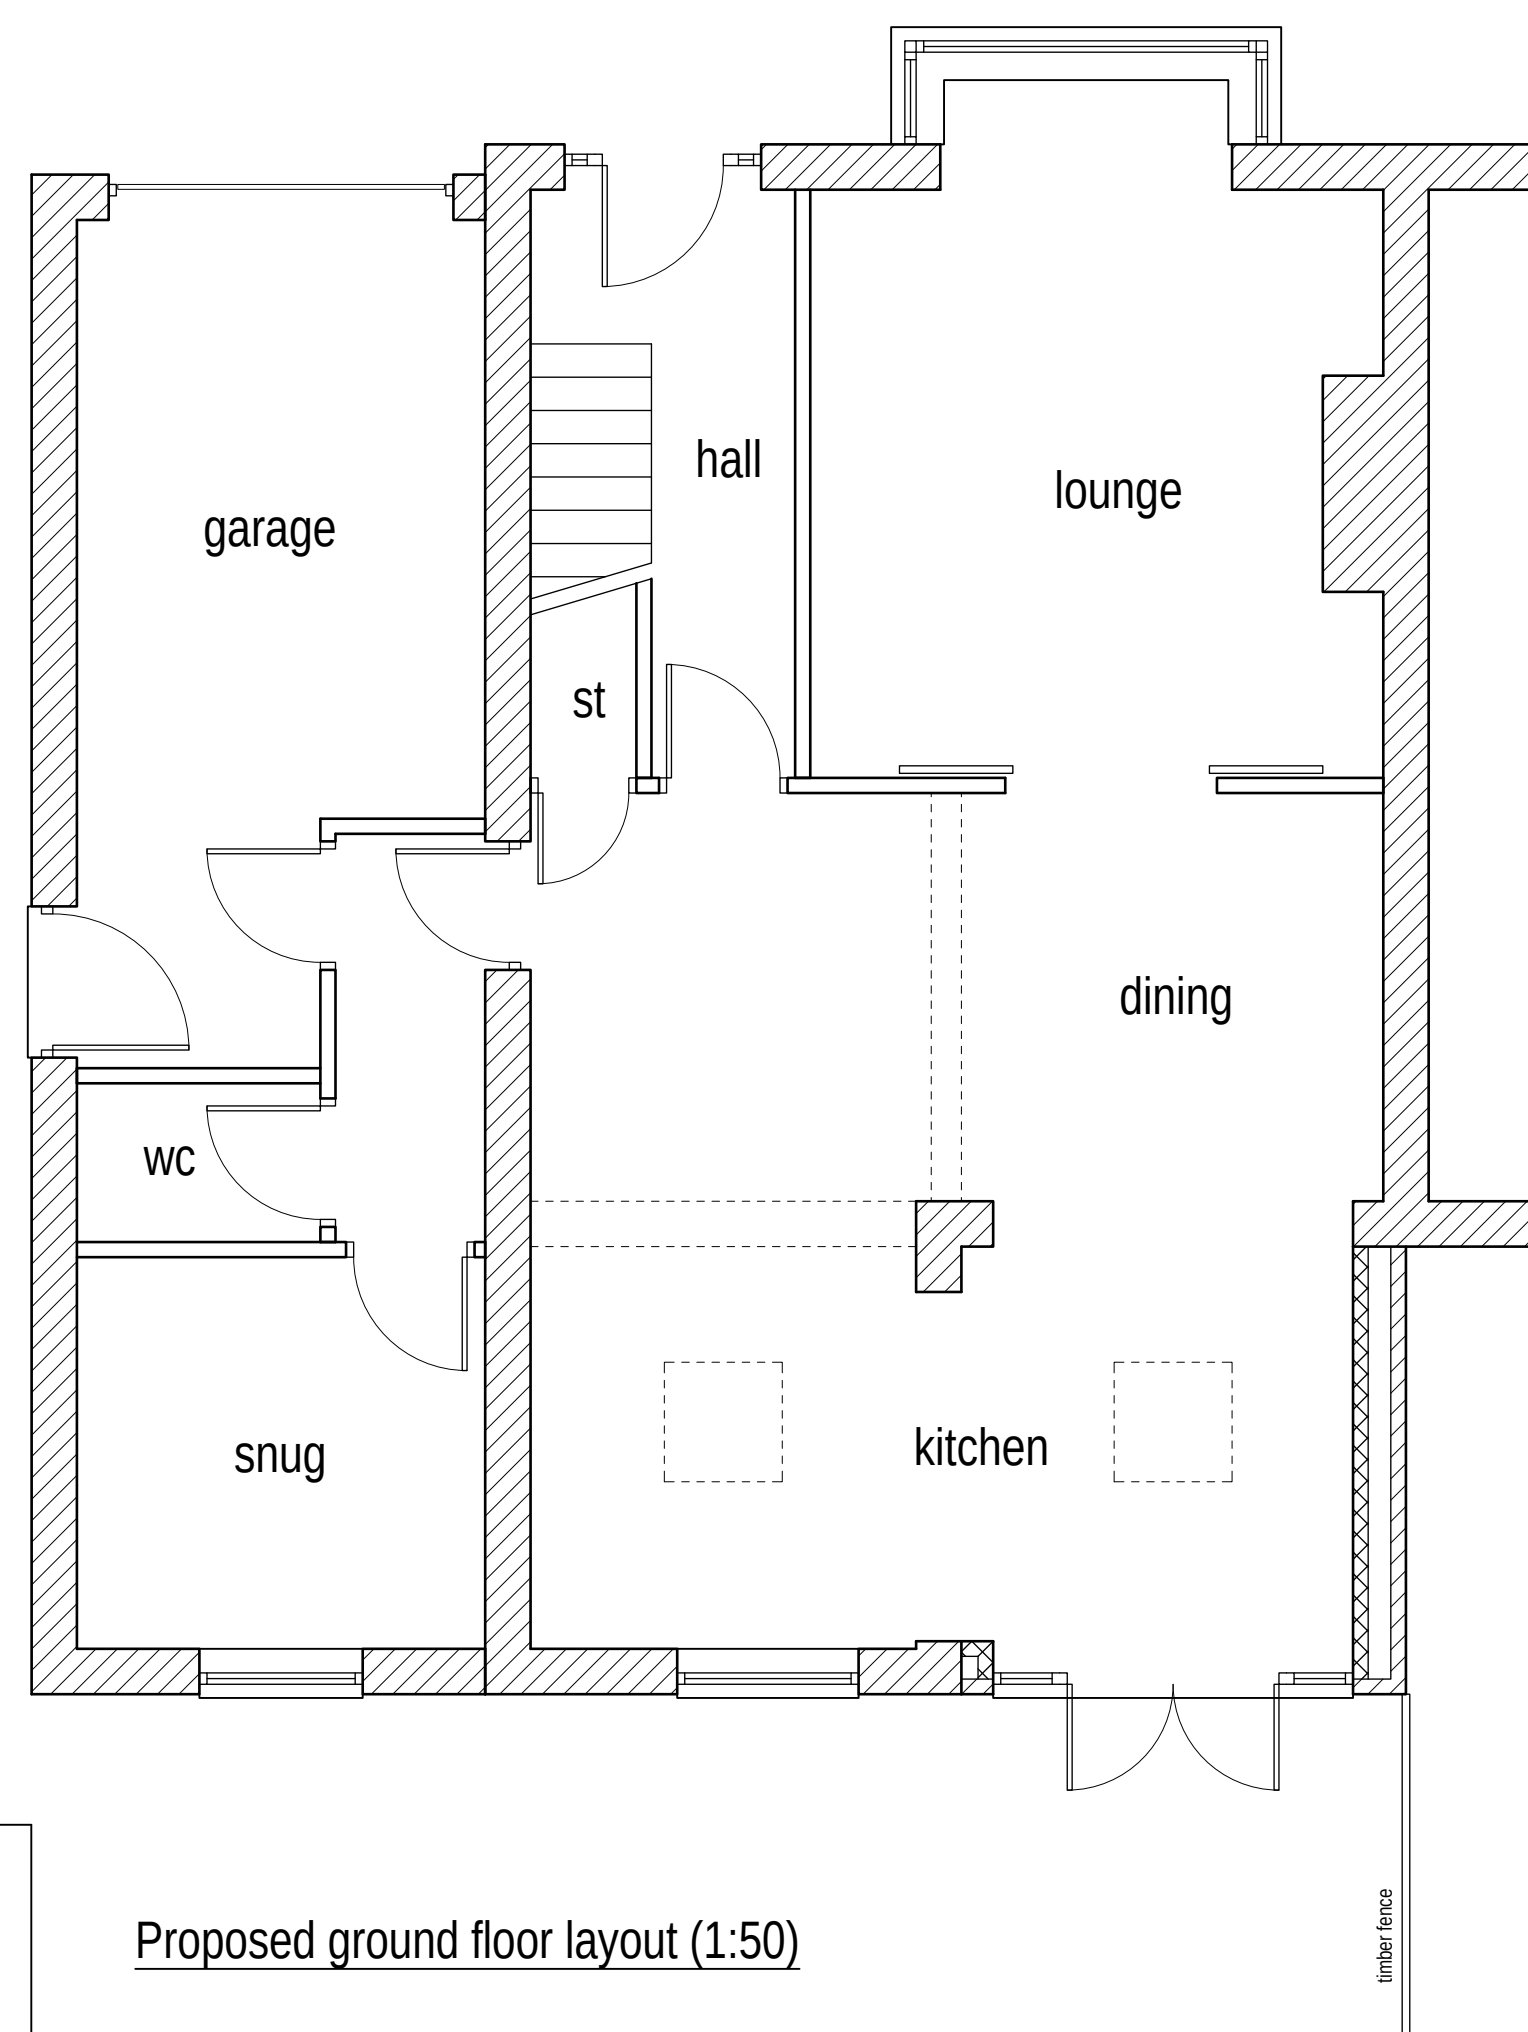

Proposed ground floor layout (1:50)

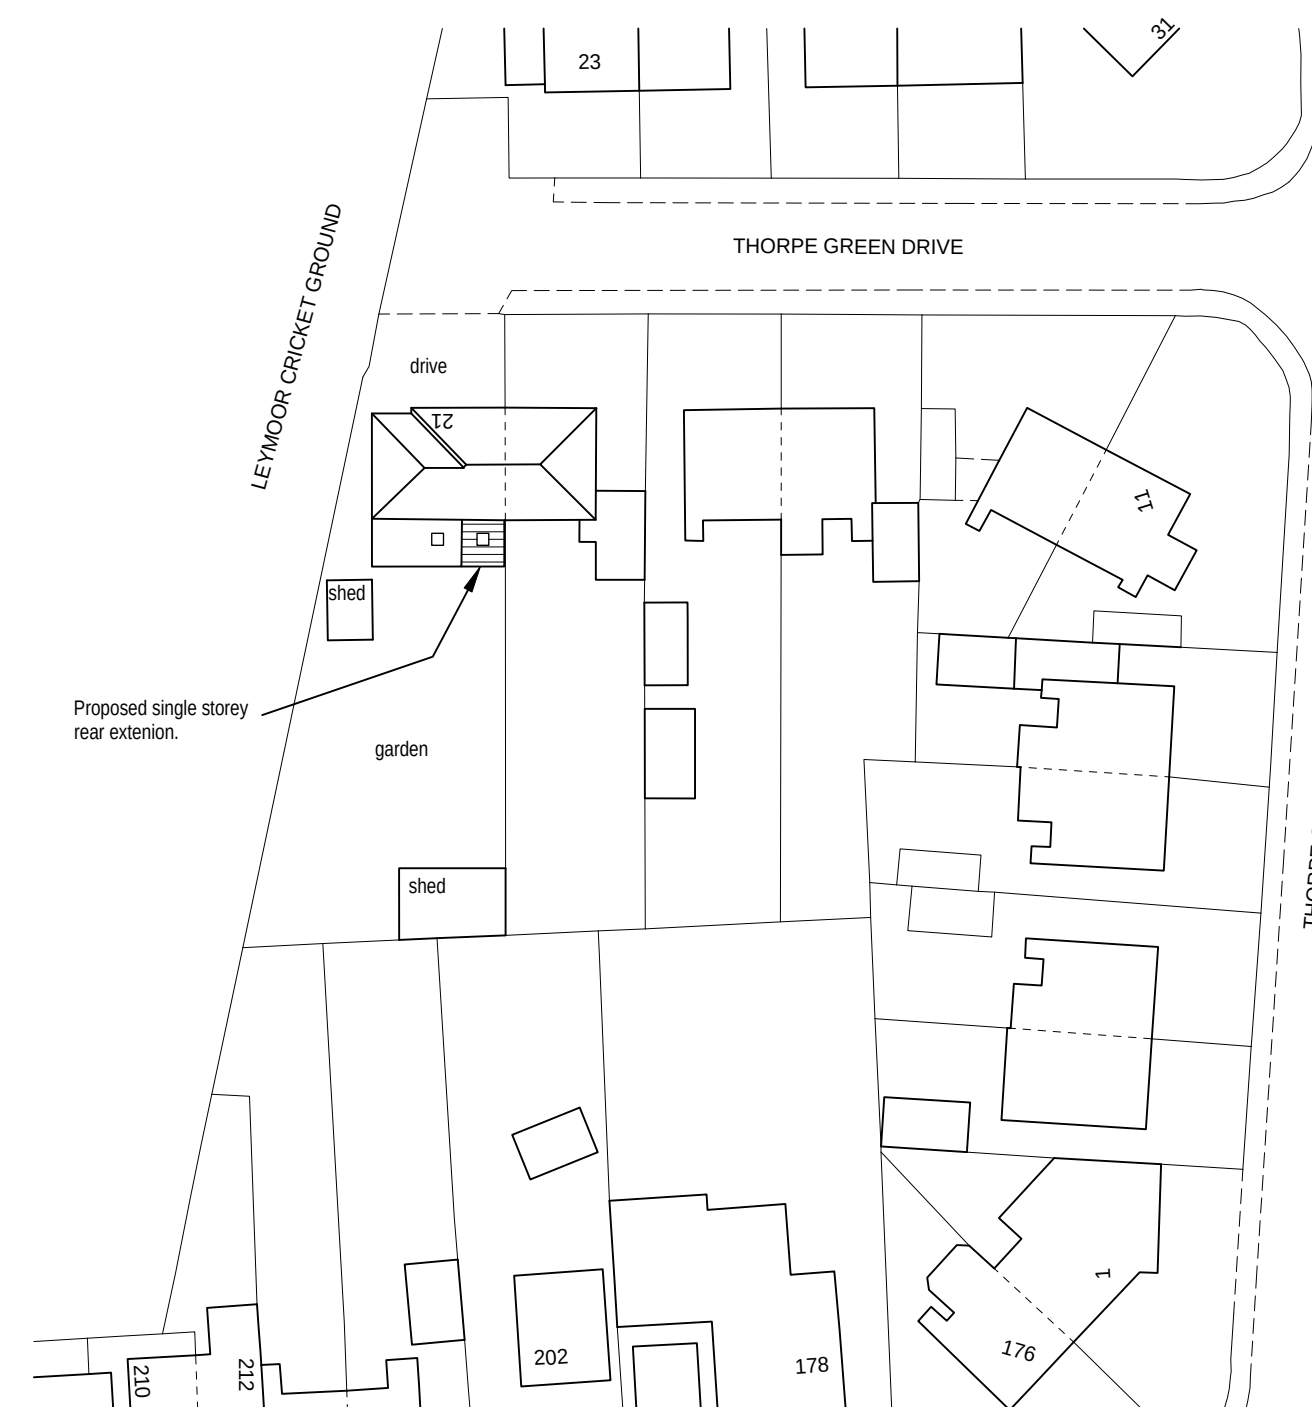

Block plan (1:500)

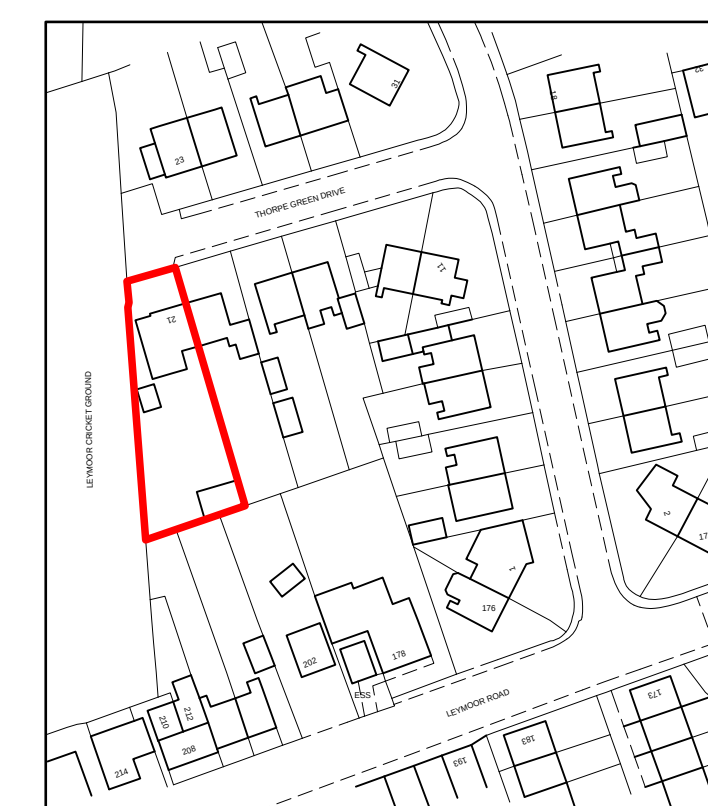

Location plan (1:1250)



Colne Valley Design
8 Meadow Lane
Slaithwaite
Huddersfield HD7 5EX

Tel: 01484 842097
Mobile: 07867 803312
E-mail: mittchell@sbhomes.co.uk

Proprietor: S.A. Mitchell (ACIOB)

Project	
---------	--

Proposed extension.

For
Mr D Mate.

Address
21 Thorpe Green Drive
Golcar
HD7 4QS.

Title	Planning Drawing.
-------	-------------------

Job No.
24 J 27.

Drawing number	01.
----------------	-----

Date	Aug 2024.
------	-----------