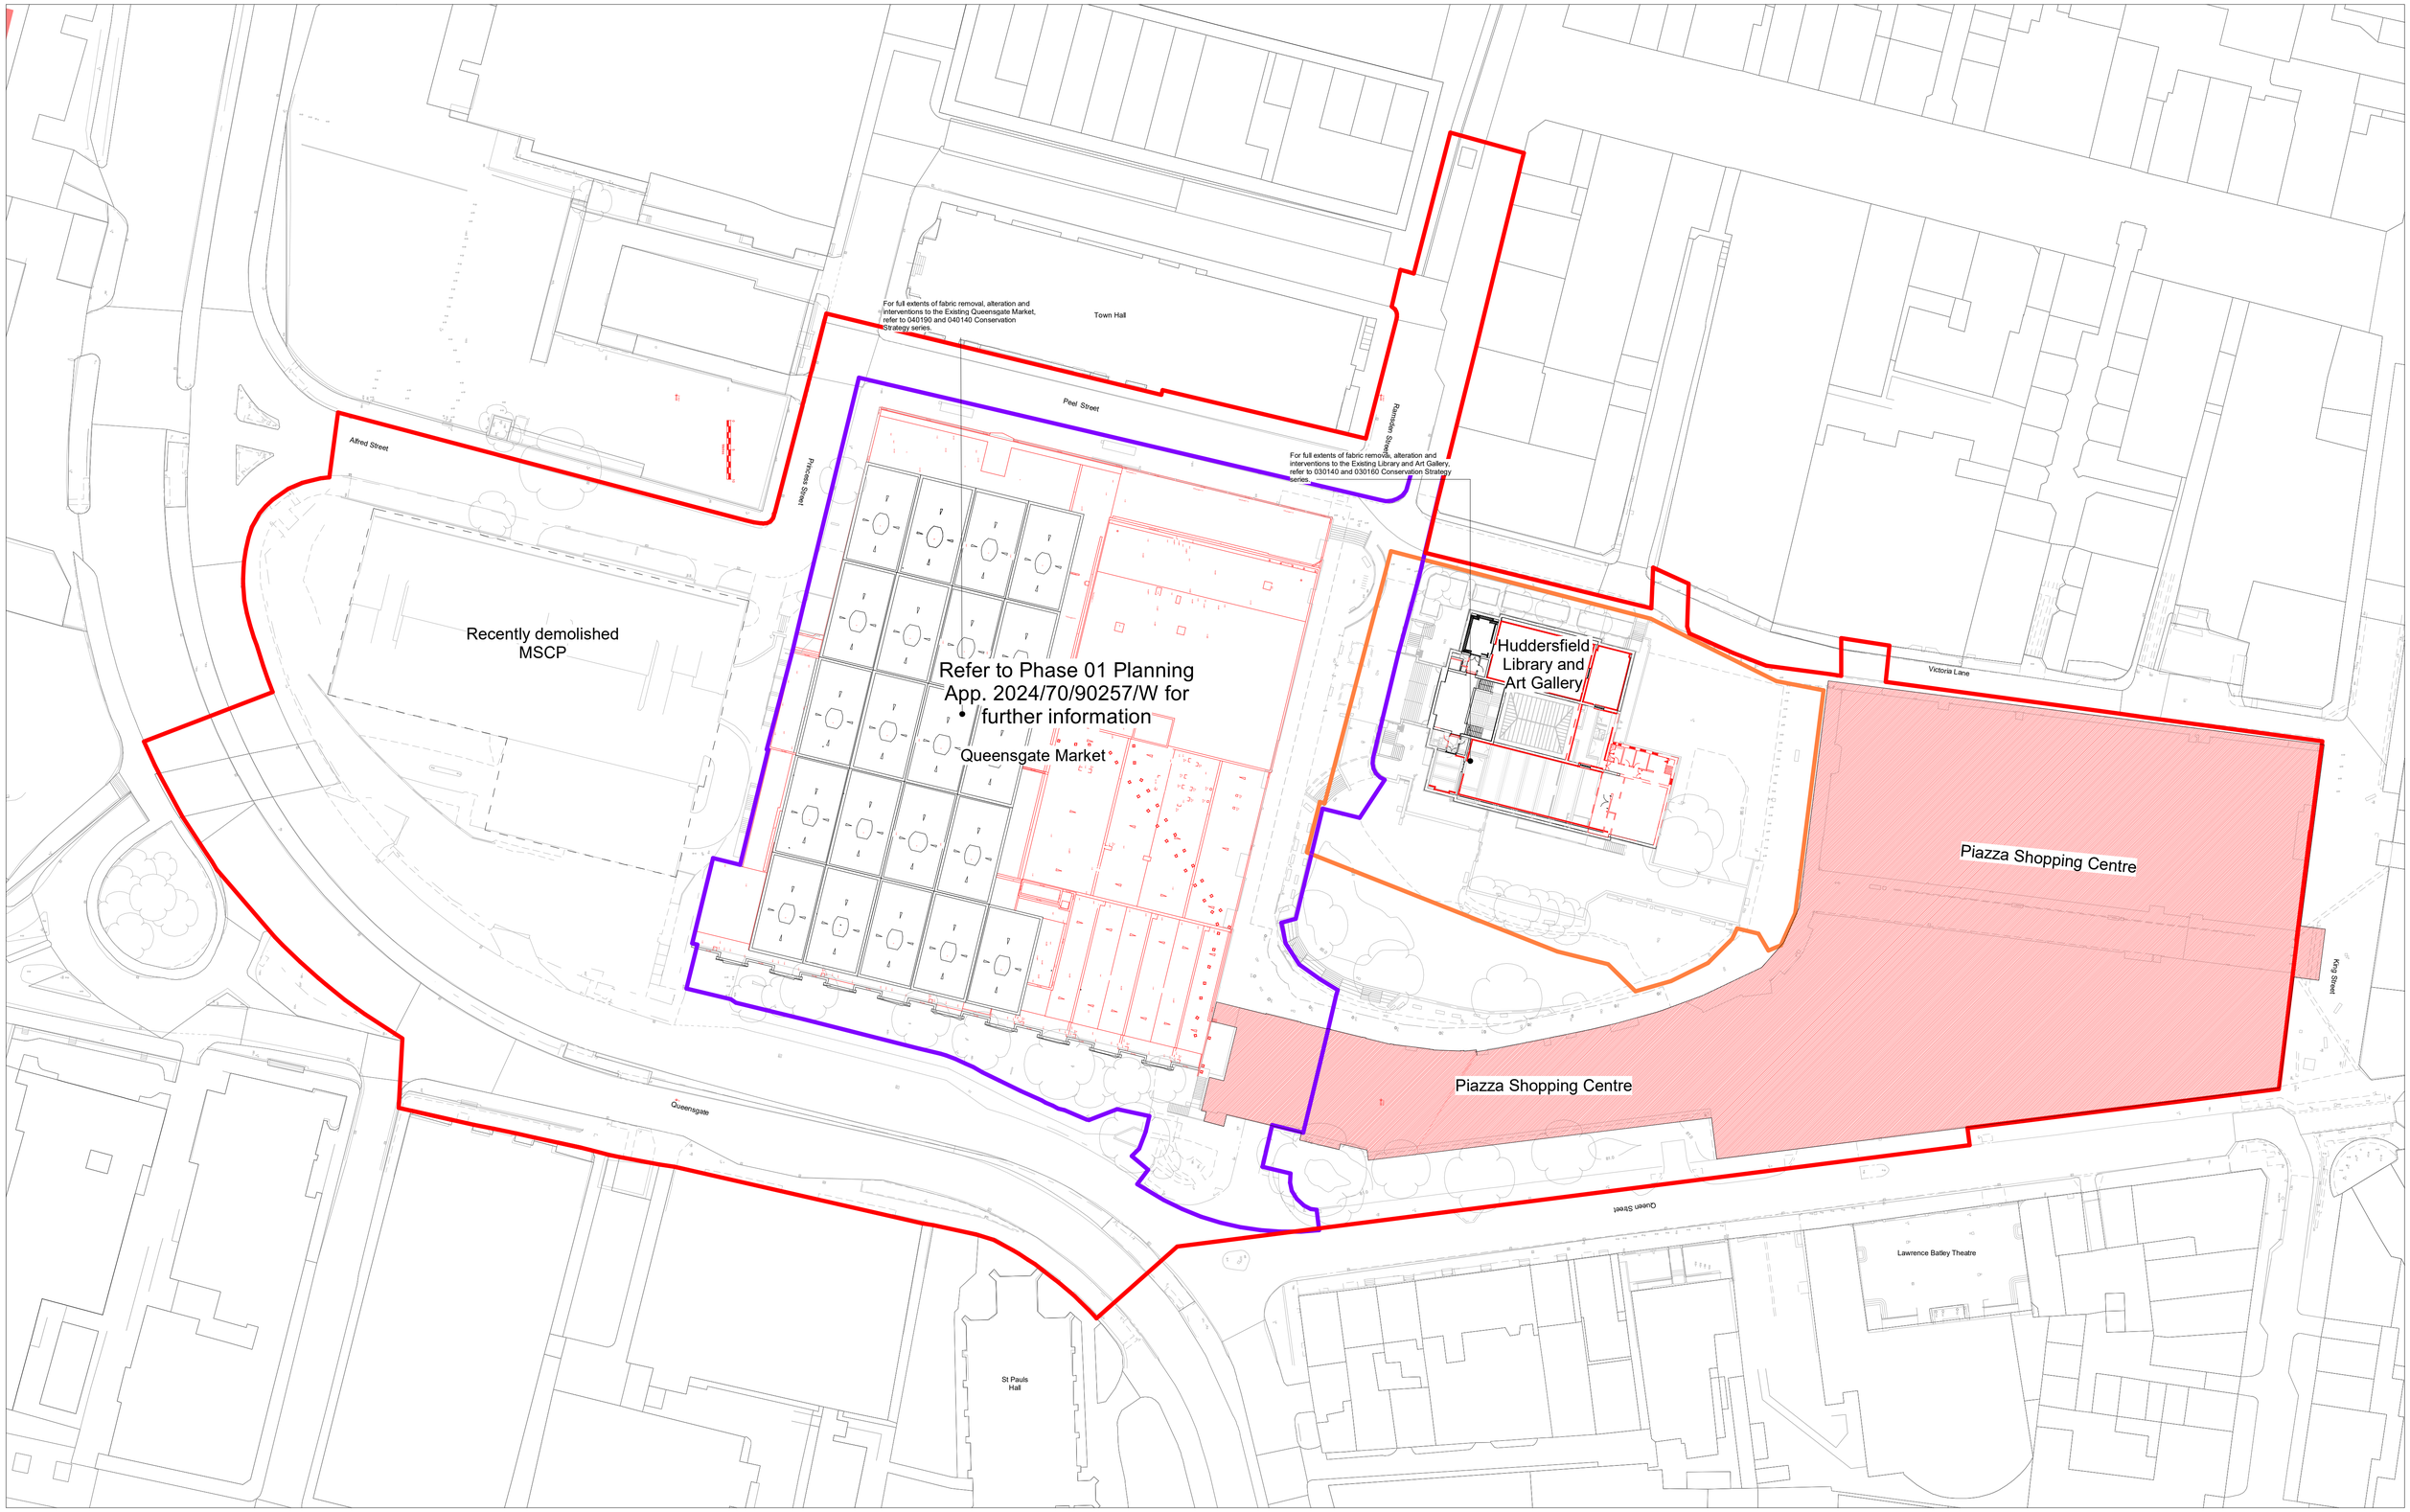

0 10 20 m

Scale 1:500

Notes:

- Dimensions are not to be scaled from this drawing.
- Drawing only to be used for the purposes it was issued for.
- Landscape, public realm and neighbouring buildings shown indicatively.
- Existing locations and footprints of surrounding buildings are taken from; (OS Map - Promap-1634985-1735589-720-0.dwg) received 2021.10.27; (21359-100-Topo-Millimetres.dwg) received from Maltby Surveys on 2022.02.23
- Existing building plans and elevations are based on Maltby Surveys drawings received on 2022.02.18 and 2022.03.15

Legend

- **Overall OCH Masterplan Planning Boundary** *Masterplan Planning Boundary Line and OS context taken from Kirklees Council Ordnance Survey © Crown copyright 2022. All rights reserved. Licence number* 100007514.
- **Phase 01 Boundary -** Refer to Planning application 2024/70/90257/W for further information
- **Phase 02 Planning Boundary**
- **Significant areas of removal**
- **Fabric removal**

FeldenCleggBradleyStudios LLP

London Office
Tottenham Street
London
W1T 4RG

t +44 20 7323 5737
e london@fcbstudios.com

Rev	Status		Date
P01	S2	Issued for Planning and Listed Building Consent	30.09.22
P02	S2	Issued for Planning and Listed Building Consent	01.12.22
P03	S2	Issued for Planning and Listed Building Consent	30.08.24

Job/Drawing No: CDT430201-FCB-XX-02-DR-A-020143

Revision: P03

Kirklees Cultural Heart

Huddersfield Masterplan - Proposed Level 02 Demolition Plan

Status: S2

Scale: As indicated@A1 | Drawn: London Studio

Date: 15.07.22 | Checked: AW Group

FCBS project no: CDT430201

Do not scale

All dimensions to be checked on site