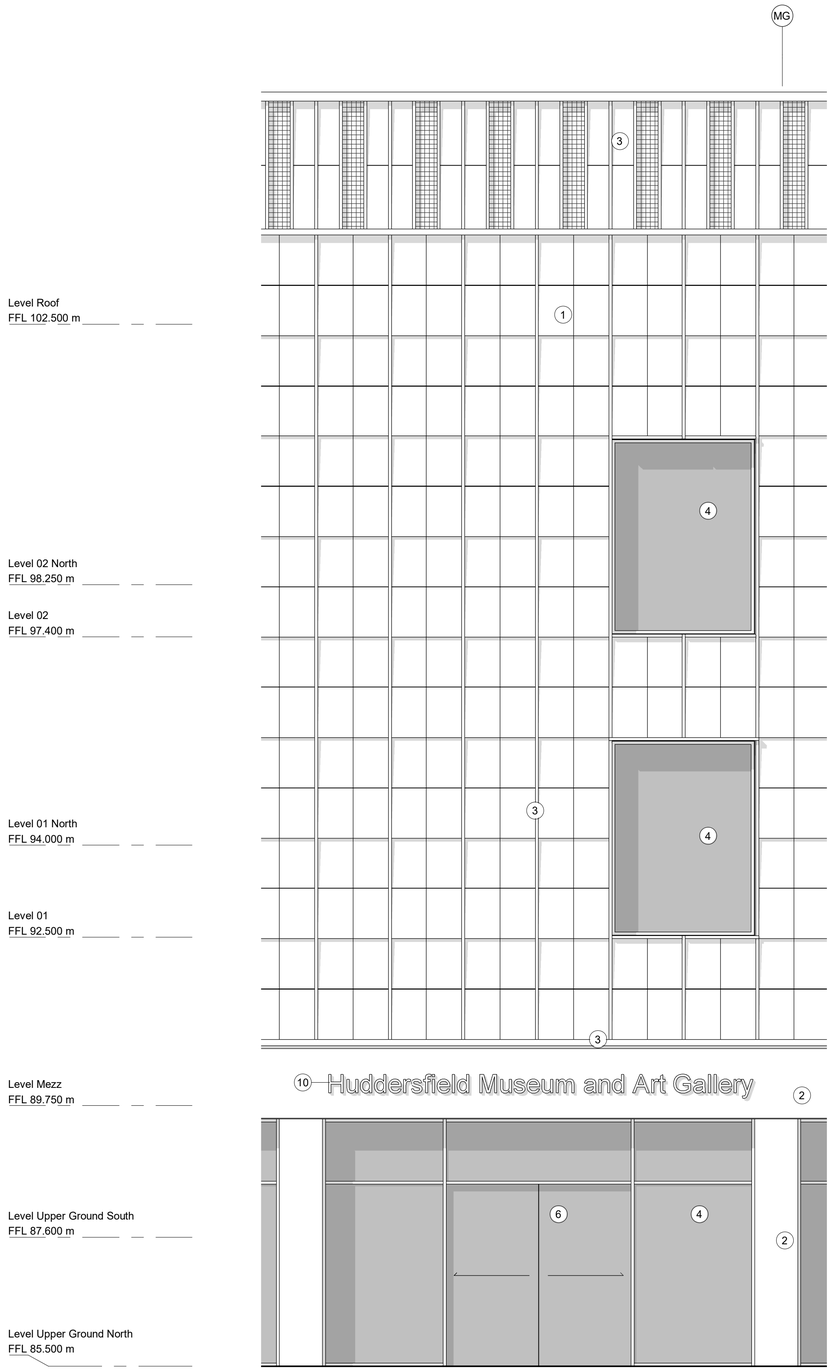

1 Bay Study - Museum and Gallery Extension North Elevation
1 : 50

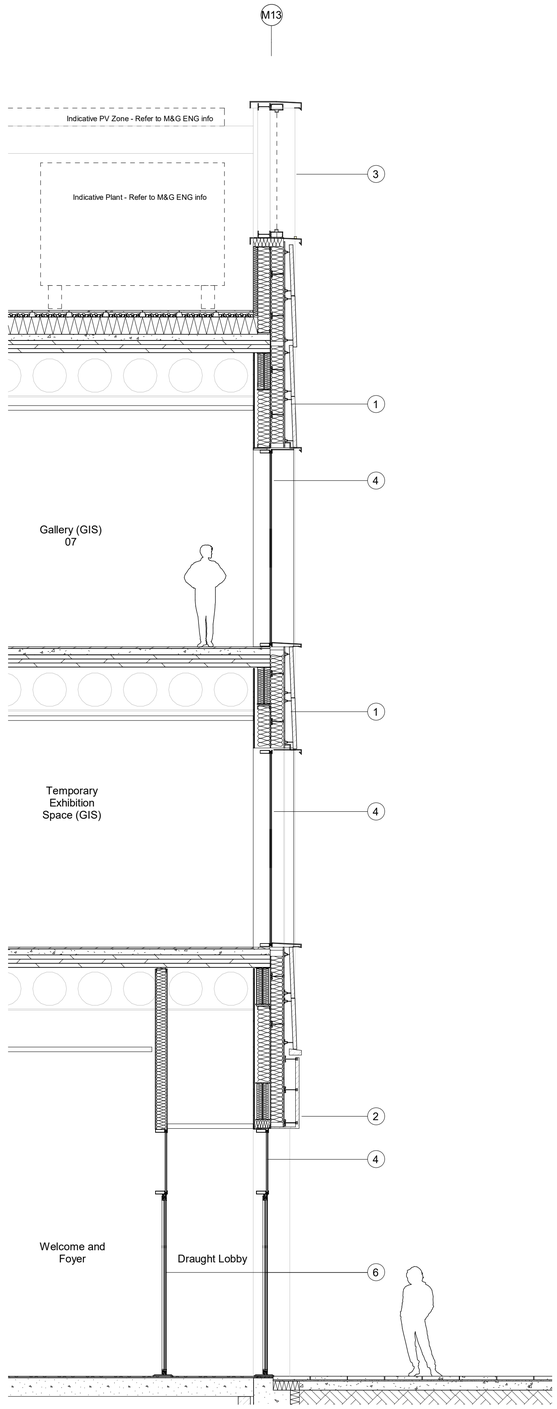

2 Bay Study 01 - Museum Extension North Elevation Section Detail
1 : 50

Elevation Key

1. Stone vertical fin, lapped panel and coping
2. Solid stone cladding
3. Stone vertical fin with ventilation opening at parapet
4. Dark metal capped windows and curtain walling system (glazing toned grey), with intergrated openings where required.
5. Secondary metal framed double glazed units installed behind existing windows for thermal improvements. Refer to Design and Access statement and 030140 Conservation Strategy Drawings for information and full extents.
6. Dark metal capped glazed and solid metal door systems
7. Opaque insulated glazing in window/ curtain walling system
8. Dark metal rainscreen cladding fin, panel and coping.
9. Dark metal bridge/ ramp
10. Signage – type and extent tbc by condition
11. Dark metal decorative perforate / louvred panel
12. Existing window with blanking panel behind
13. Museum curated signage and artwork– design to be developed and agreed via condition
14. Renewal of existing signage – design to be developed and agreed via condition (Area shown dotted)
15. Zone for discrete fixings to stone face to allow for installation of temporary signage – design to be developed and agreed via condition (Area shown dotted)
16. Existing window infilled with stone to match existing

Notes:

- Dimensions are not to be scaled from this drawing.
- Drawing only to be used for the purposes it was issued for.
- Landscape, public realm and neighbouring buildings shown indicatively.
- Existing locations and footprints of surrounding buildings are taken from; (OS Map - Promap-1634985-1735589-720-0.dwg) received 2021.10.27; (21359-100-Topo-Millimetres.dwg) received from Maltby Surveys on 2022.02.23
- Existing building plans and elevations are based on Maltby Surveys drawings received on 2022.02.18 and 2022.03.15
- Scope of fabric removal, demolition and repair is not shown on these elevations. For such items and stonework detailing, refer to 030140 Conservation Strategy Drawings, and 030180 Envelope Repairs series drawings.

Glazed elements (Windows and Doors)

Spandrel Panels / Back painted glass

Decorative Perforate / Louvred Ventilation Panel

0 1 2 m
Scale 1:50

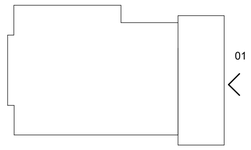

FeildenCleggBradleyStudios LLP

London Office
Tottenham Street
London
W1T 4RG

t +44 20 7323 5737
e london@fcbstudios.com

Rev	Status		Date
P01	S2	Issued for Planning and Listed Building Consent Approval	30/09/22
P02	S2	Issued for Planning and Listed Building Consent Approval	01/12/22
P03	S2	Issued for Planning and Listed Building Consent Approval	30/08/24

Job/Drawing No: IR430300-FCB-XX-XX-DR-A-030900
Revision: P03

Kirklees Cultural Heart
Huddersfield Museum and Gallery - Bay Study 01

Status: S2

Scale: As indicated@A1
Date: 30.09.22
Drawn: London Studio
Checked: Group AW
FCBS project no: IR430300

Do not scale
All dimensions to be checked on site