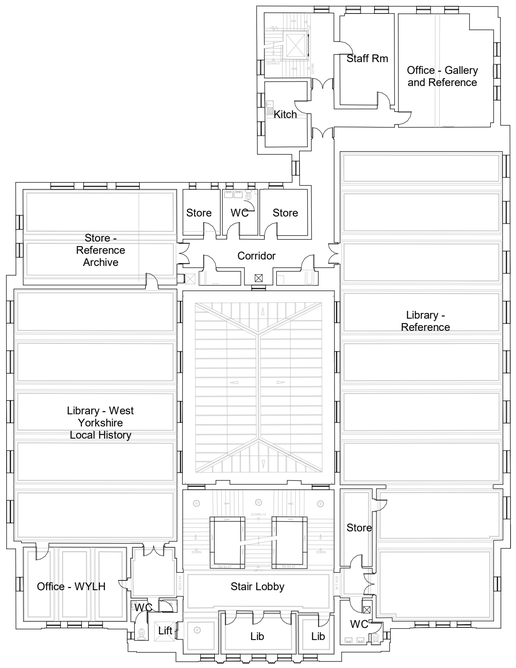

Notes

1. Dimensions are not to be scaled from this drawing.
2. Drawing to be used only for the purposes it was issued for.
3. Landscape, public realm and neighbouring buildings shown indicatively.
4. Existing locations and footprints of surrounding buildings are taken from; (OS Map - Promap-1634985-1735589-720-0.dwg) received 2021.10.27; (21359-100-Topo-Millimetres.dwg) received from Maltby Surveys on 2022.02.23
5. Existing building survey information taken from Maltby survey model received 22.07.22 and Maltby Survey drawings received 28.04.22.

0 4 8 m
Scale 1:200

FeildenCleggBradleyStudios LLP

London Office
Tottenham Street
London
W1T 4RG

t +44 20 7323 5737
e london@fcbstudios.com

Rev	Status		Date
P01	S2	Issued for Planning and Listed Building Consent Approval	30/09/22
P02	S2	Issued for Planning and Listed Building Consent Approval	30/08/24

Job/Drawing No: IR430300-FCB-XX-01-DR-A-030101
Revision: P02
Status: S2

Kirklees Cultural Heart

Huddersfield Museum and Gallery - Existing Library and Art Gallery Plans - Level 01 Plan

Scale 1 : 200@A1 | Drawn London Studio
Date 30.09.22 | Checked Group AW
FCBS project no IR430300

Do not scale
All dimensions to be checked on site