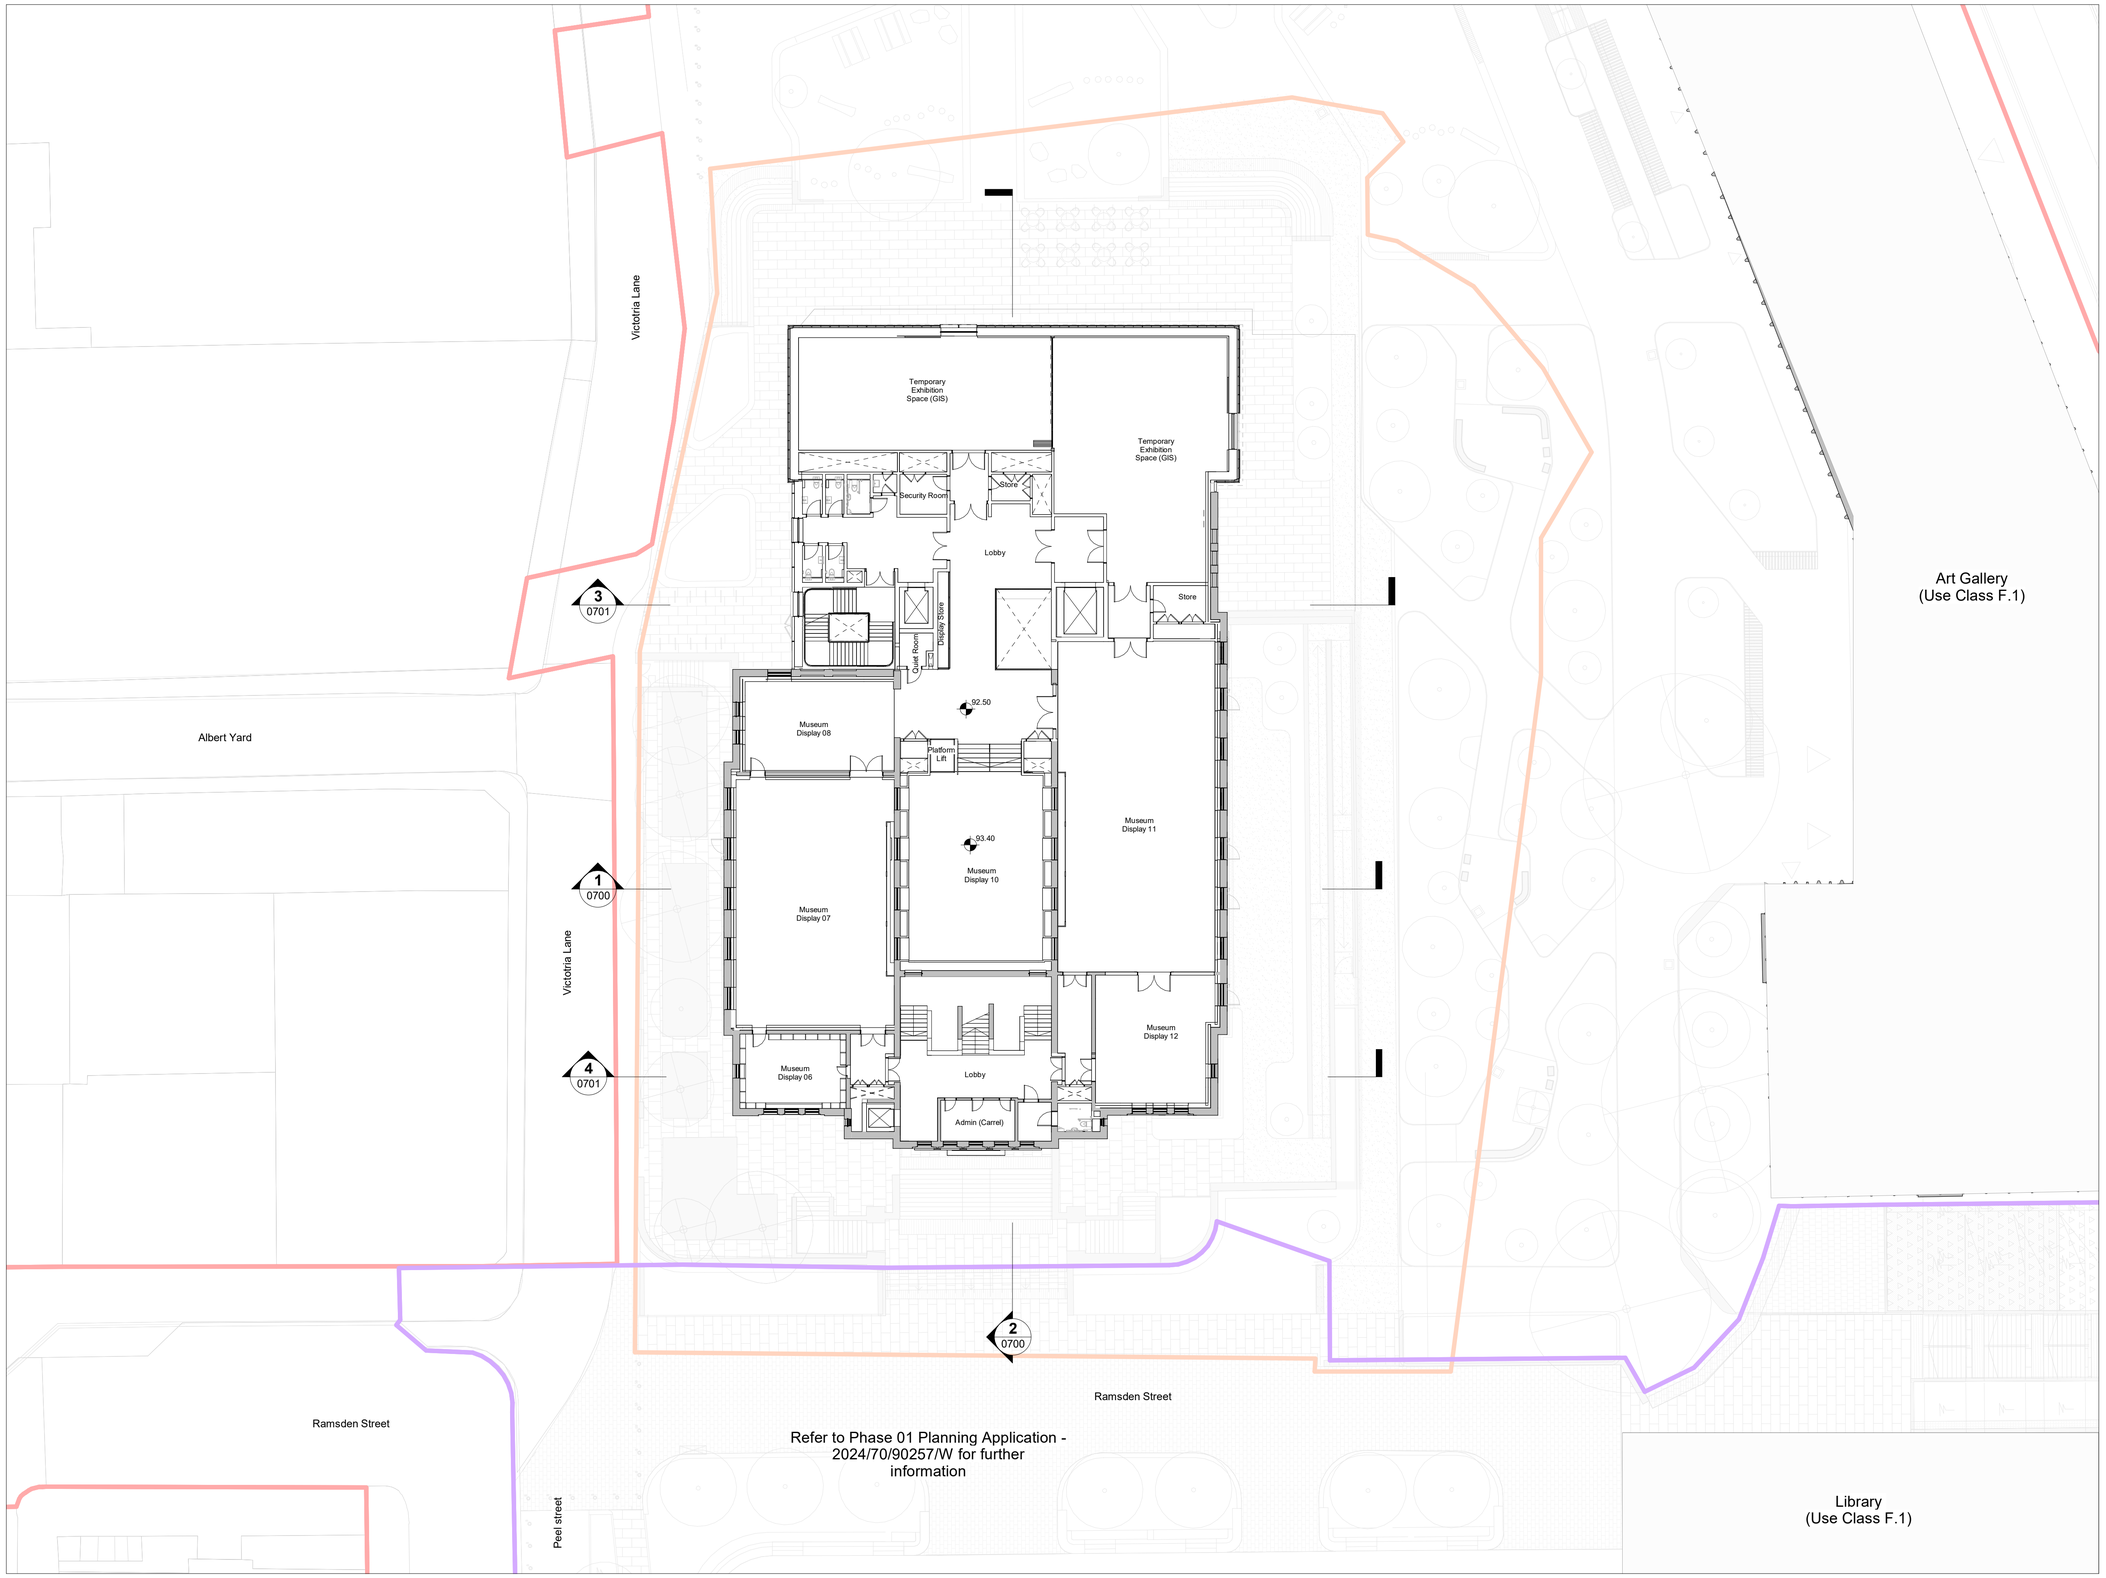

0 4 8 m
Scale 1:200

Use Class

Entire Building to be Use Class "F1(c) Museums"

KEY

- Existing Fabric
- Proposed / New Build Elements
- OCH Overall Masterplan Boundary
- Masterplan Planning Boundary Line and OS context taken from Kirklees Council Ordnance Survey © Crown copyright 2022. All rights reserved. Licence number 100007514.
- Phase 01 Boundary - Refer to Planning Application - 2024/70/90257/W for further information
- Phase 02 Boundary

NOTES

- Dimensions are not to be scaled from this drawing.
- Drawing only to be used for the purposes it was issued for.
- Landscape, public realm and neighbouring buildings shown indicatively.
- Existing locations and footprints of surrounding buildings are taken from; (OS Map - Promap-1634985-1735589-720-0.dwg) received 2021.10.27; (21359-100-Topo-Millimetres.dwg) received from Maltby Surveys on 2022.02.23
- Existing building plans and elevations are based on Maltby Surveys drawings received on 2022.02.18 and 2022.03.15

FeldenCleggBradleyStudios LLP

London Office
Tottenham Street
London
W1T 4RG

t +44 20 7323 5737
e london@fcbstudios.com

Rev	Status		Date
P02	S2	Issued for Planning and Listed Building Consent Approval	01/12/22
P03	S2	Issued for Planning and Listed Building Consent Approval	02/02/23
P04	S2	Issued for Planning and Listed Building Consent Approval	30/08/24

Job/Drawing No
IR430300-FCB-XX-01-DR-A-030201

Revision
P04

Kirklees Cultural Heart
Huddersfield Museum and Gallery - Proposed Level 01 Plan

Status
S2

Scale 1 : 200@A1
Date 30.09.22
Drawn London Studio
Checked Group AW

FCBS project no
IR430300

Do not scale

All dimensions to be checked on site