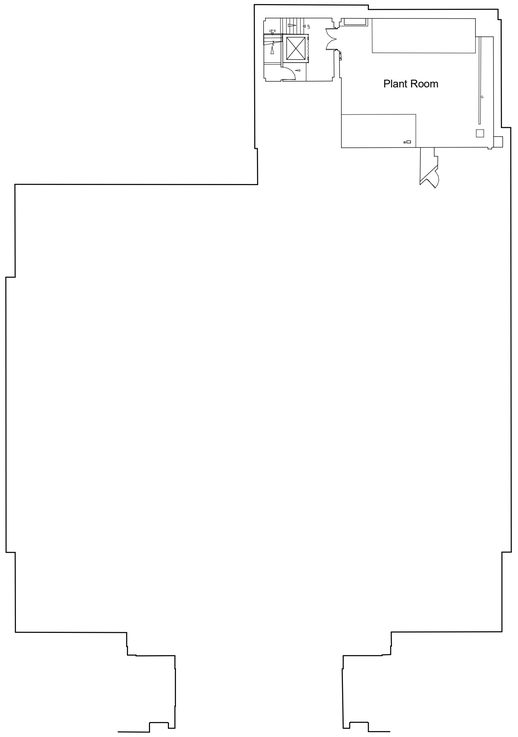

Notes

1. Dimensions are not to be scaled from this drawing.
2. Drawing to be used only for the purposes it was issued for.
3. Landscape, public realm and neighbouring buildings shown indicatively.
4. Existing locations and footprints of surrounding buildings are taken from; (OS Map - Promap-1634985-1735589-720-0.dwg) received 2021.10.27; (21359-100-Topo-Millimetres.dwg) received from Maltby Surveys on 2022.02.23
5. Existing building survey information taken from Maltby survey model received 22.07.22 and Maltby Survey drawings received 28.04.22.

0 4 8 m
Scale 1:200

FeldenCleggBradleyStudios LLP

London Office
Tottenham Street
London
W1T 4RG

t +44 20 7323 5737
e london@fcbstudios.com

Rev	Status		Date
P01	S2	Issued for Planning and Listed Building Consent Approval	30/09/22
P02	S2	Issued for Planning and Listed Building Consent Approval	30/08/24

Job/Drawing No
IR430300-FCB-XX-B-DR-A-030098

Revision
P02

Kirklees Cultural Heart

Huddersfield Museum and Gallery - Existing Library and Art Gallery
Plans - Basement Plan

Status
S2

Scale 1 : 200@A1
Date 30.09.22
Drawn London Studio
Checked Group AW

FCBS project no
IR430300

Do not scale

All dimensions to be checked on site