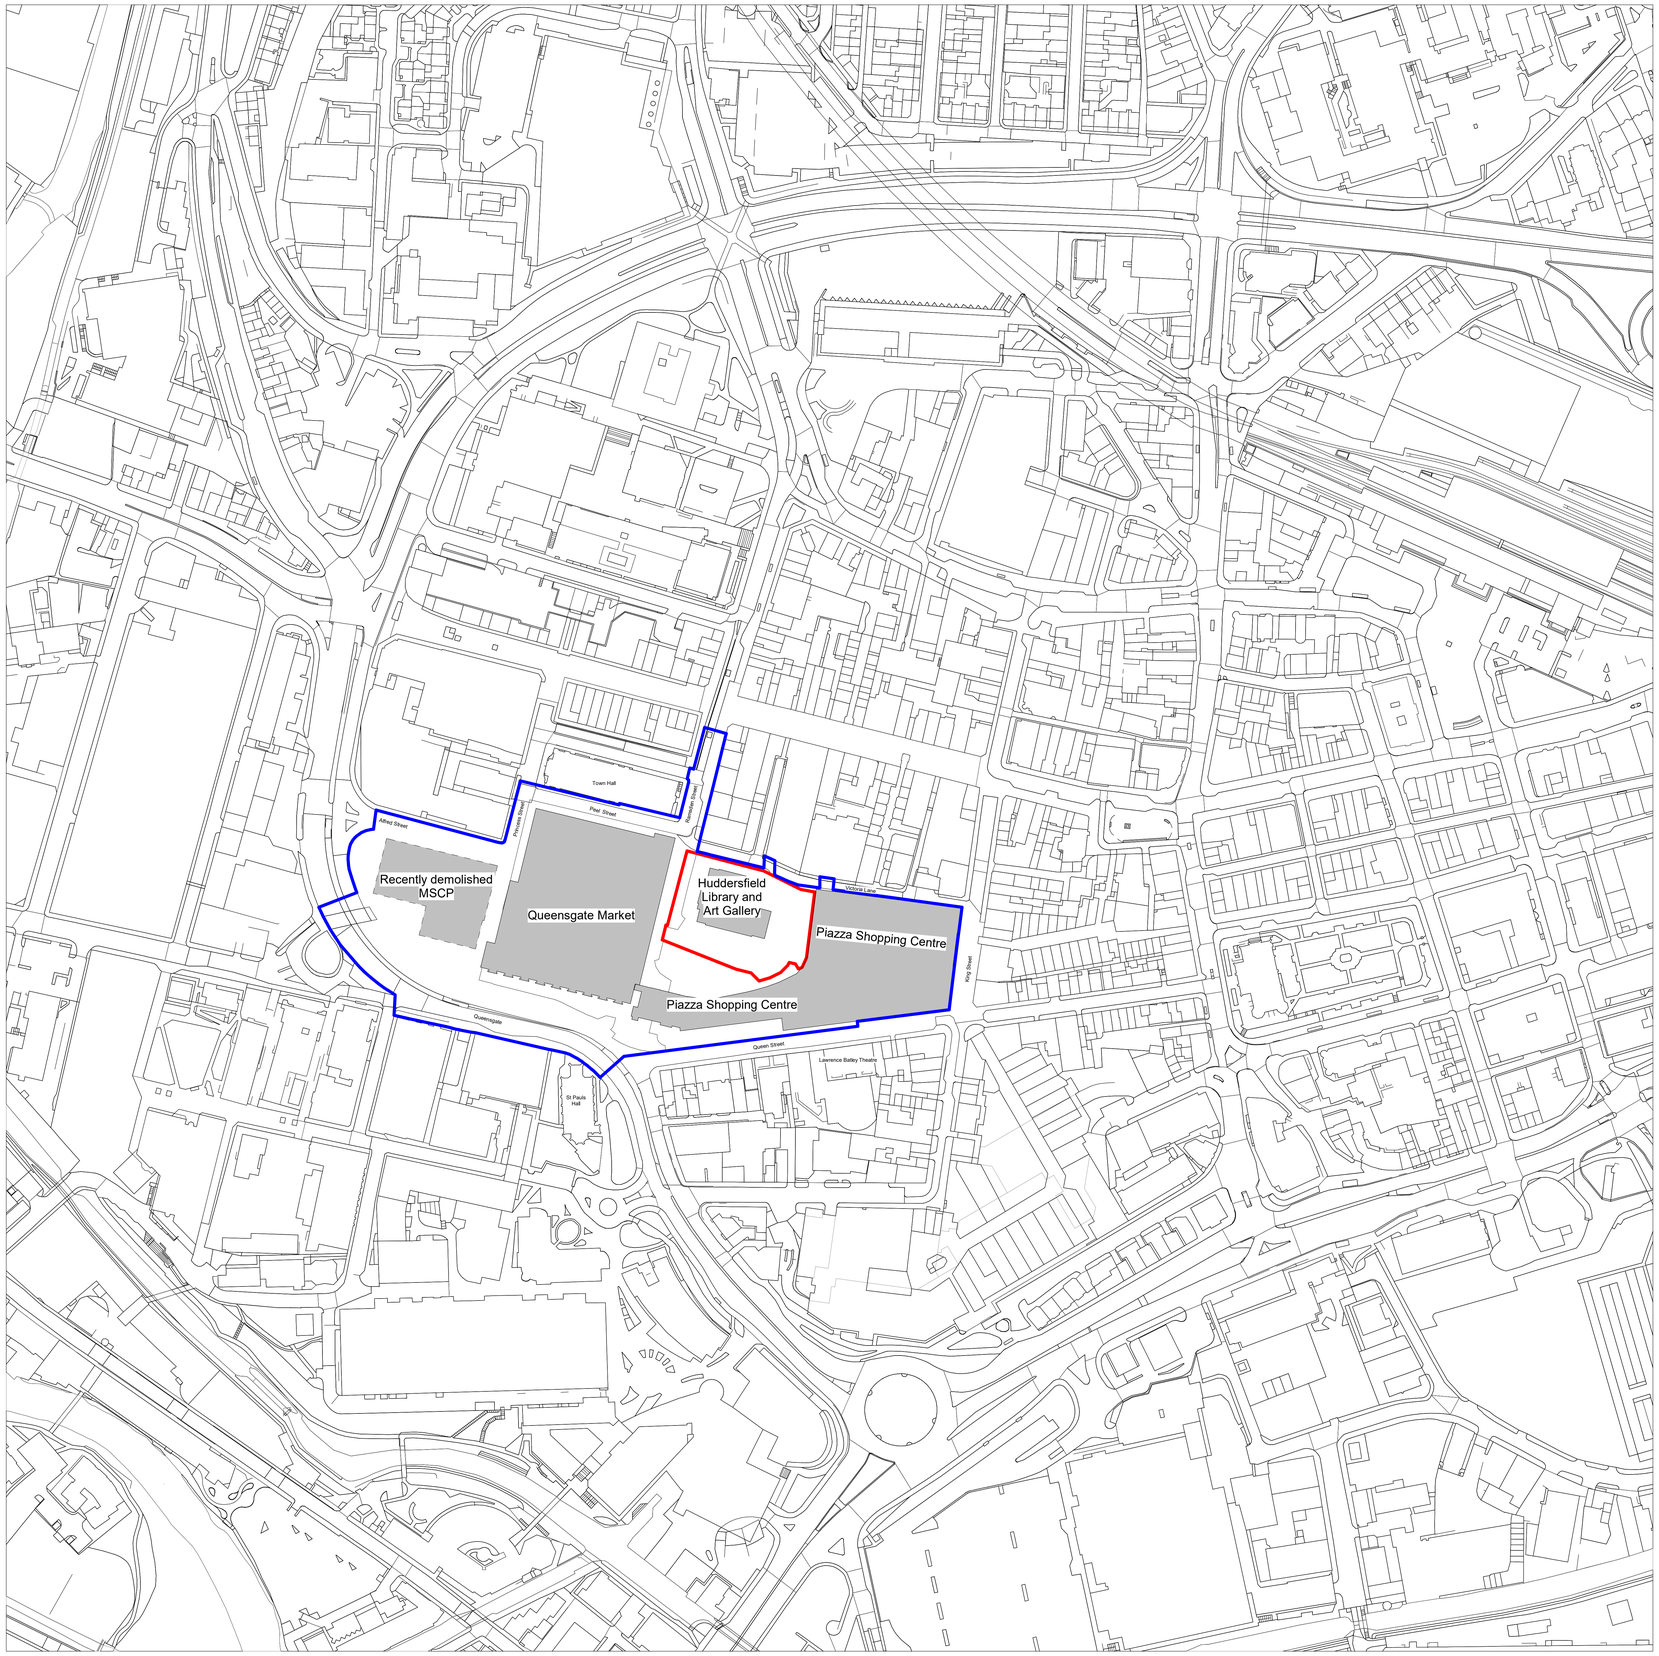

Huddersfield Masterplan - Phase 02 Location Plan
1 : 1250

Planning Boundary Line and OS context taken from Kirklees Council Ordnance Survey © Crown copyright 2022. All rights reserved. Licence number 100007514.

Notes:

Dimensions are not to be scaled from this drawing

Drawing only to be used for the purposes it was issued for

Landscape, public realm and neighbouring buildings shown indicatively

Existing locations and footprints of surrounding buildings are taken from; (OS Map - Promap-1534985-1730589-720-G.dwg) received 27/10/2021; (z1359-100-Topo-Millimetres.dwg) received from Mallby Surveys on 23/02/2022

Development Site Boundary Line taken from Kirklees Council Ordnance Survey © Crown copyright 2020. All rights reserved. Licence number 100007514.

Exeting building plans and elevations are based on Mallby Surveys drawings and 3D models received on 28/04/2022 and 27/07/2022.

Legend

OCH Overall Masterplan Boundary
Site Boundary Line and OS context taken from Kirklees Council Ordnance Survey © Crown copyright 2022. All rights reserved. Licence number 100007514.

Phase 02 Boundary

Rev	Status		Date
P01	S2	Ilssued for Planning and Listed Building Consent	09.09.24

Feil**denCle**ggBrad**leyStu**dios LLP
Bath Office
Bath Brewery
Toll Bridge Road
Bath
BA1 7DE
t +44 1225 852545
e bath@fcbstudios.com

Job/Drawing No
CDT430201-FCB-XX-00-DR-A-0012P01

Revision
Status
S2

Kirklees Cultural Heart
Huddersfield Masterplan - Phase 2 Location Plan

Scale As indicated@A0 Drawn London Studio
Date 15.07.22 Checked AW Group
FCBS project no CDT430201

Do not scale
All dimensions to be checked on site