



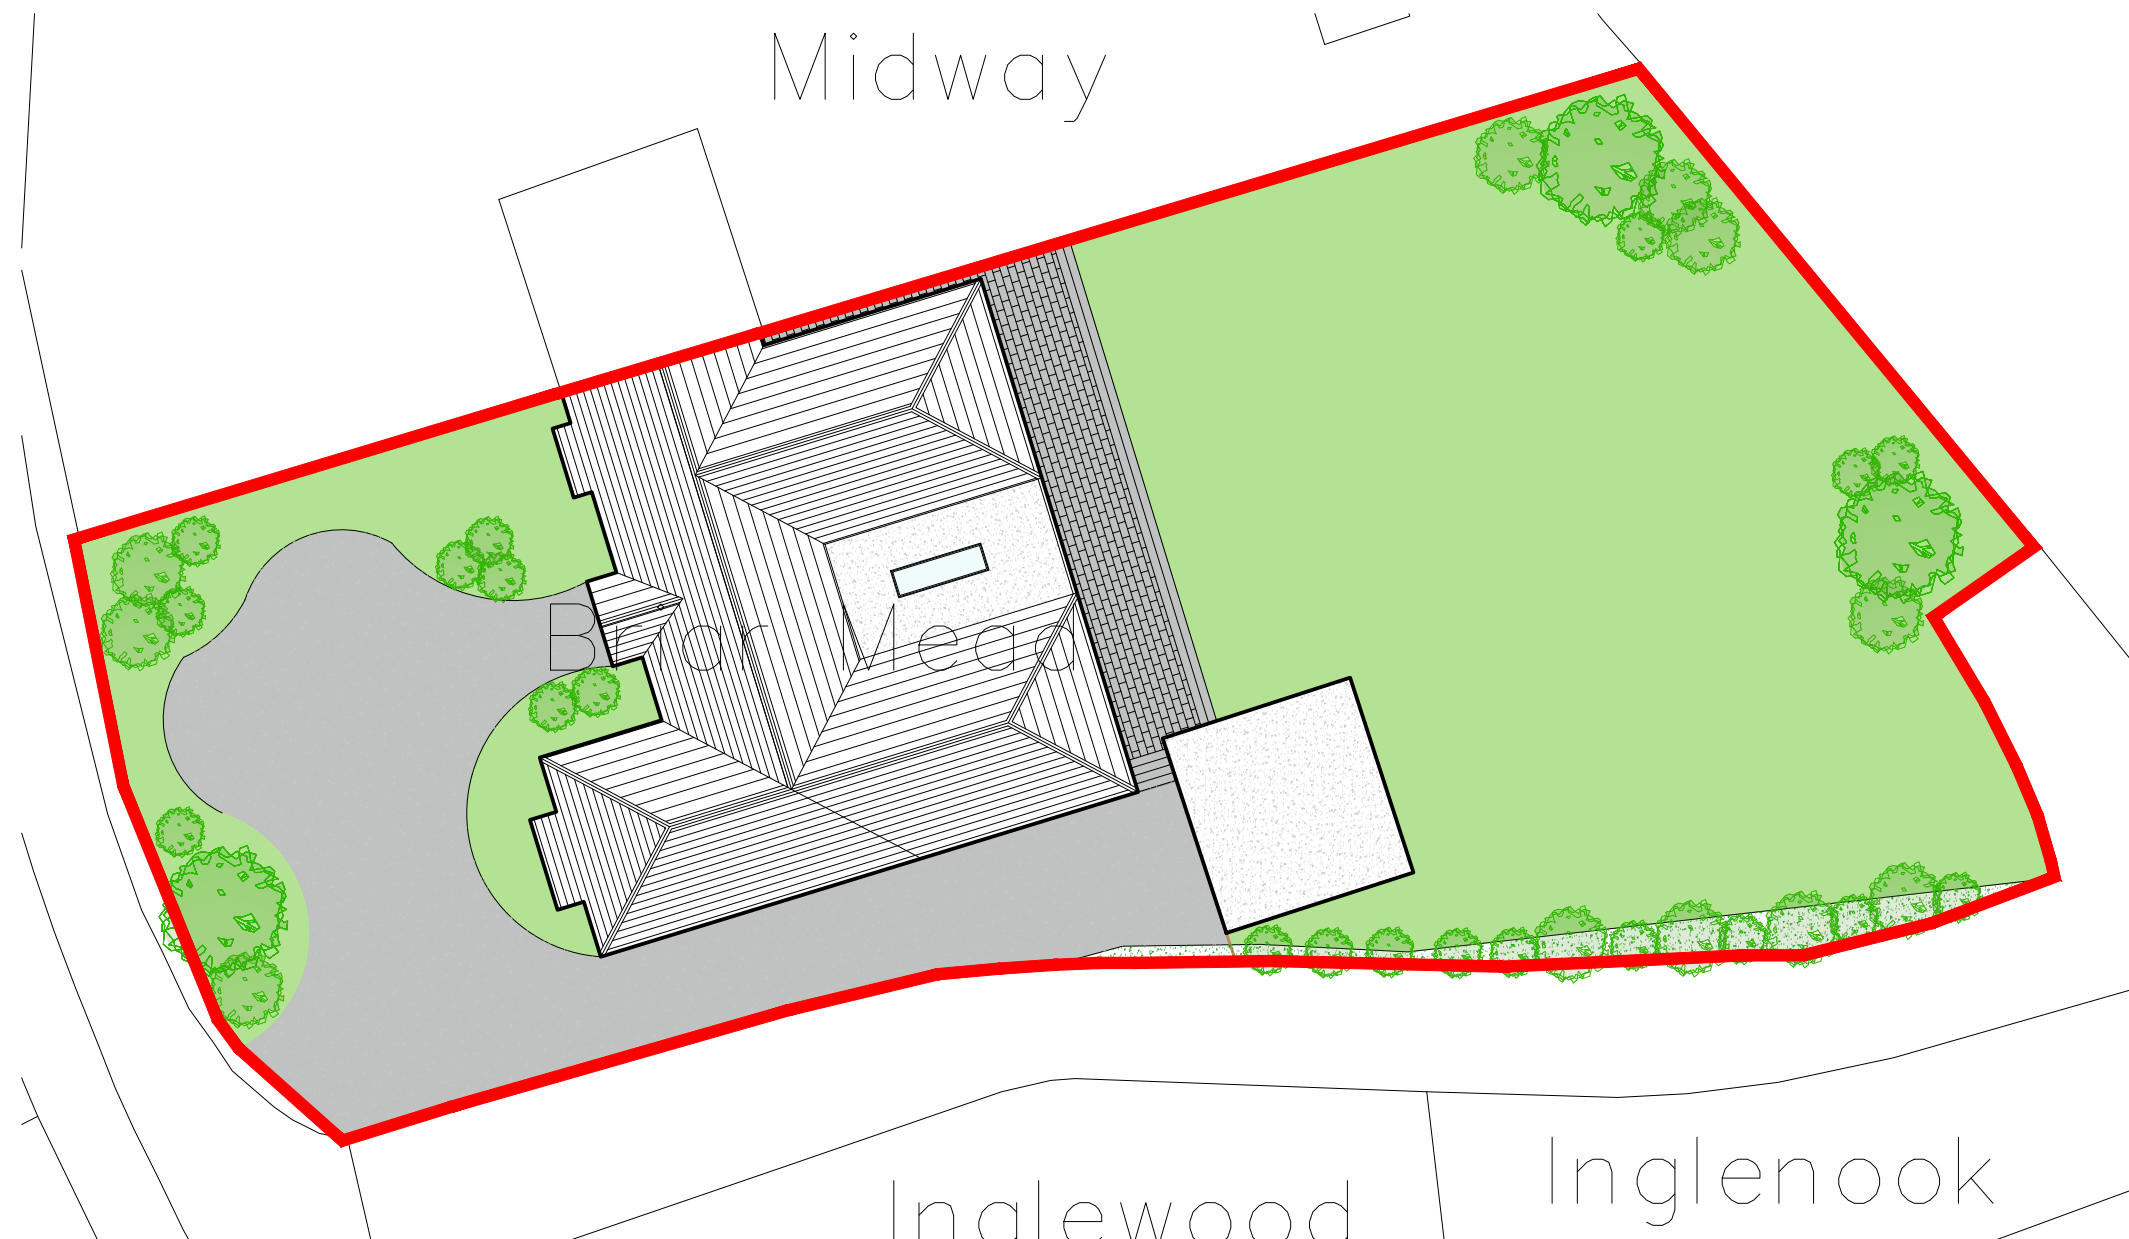

BLOCK PLAN
1:200

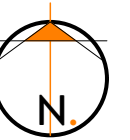

REVISION	DESCRIPTION	DATE	STATUS	PROJECT TITLE
			FEASIBILITY DRAWING	BRIAR MEAD
			ORANGE DESIGN STUDIO. ARCHITECTURAL PRACTICE	DRAWING TITLE
				BLOCK PLAN
			hello@orangedesignstudio.co.uk 59A, Huddersfield Road, Mirfield, WF14 8AA orangedesignstudio.co.uk 01924 650930 COPYRIGHT © ORANGE DESIGN STUDIO LIMITED	SCALE
				1:200
				DRAWN
			PAPER SIZE	EG
				A3
			DWG NUMBER	CHECKED
				(20)002
			DATE	JH
				01/08/24
			REVISION	ODS 24/896
				/
			CLIENT	MR & MRS BROOKE