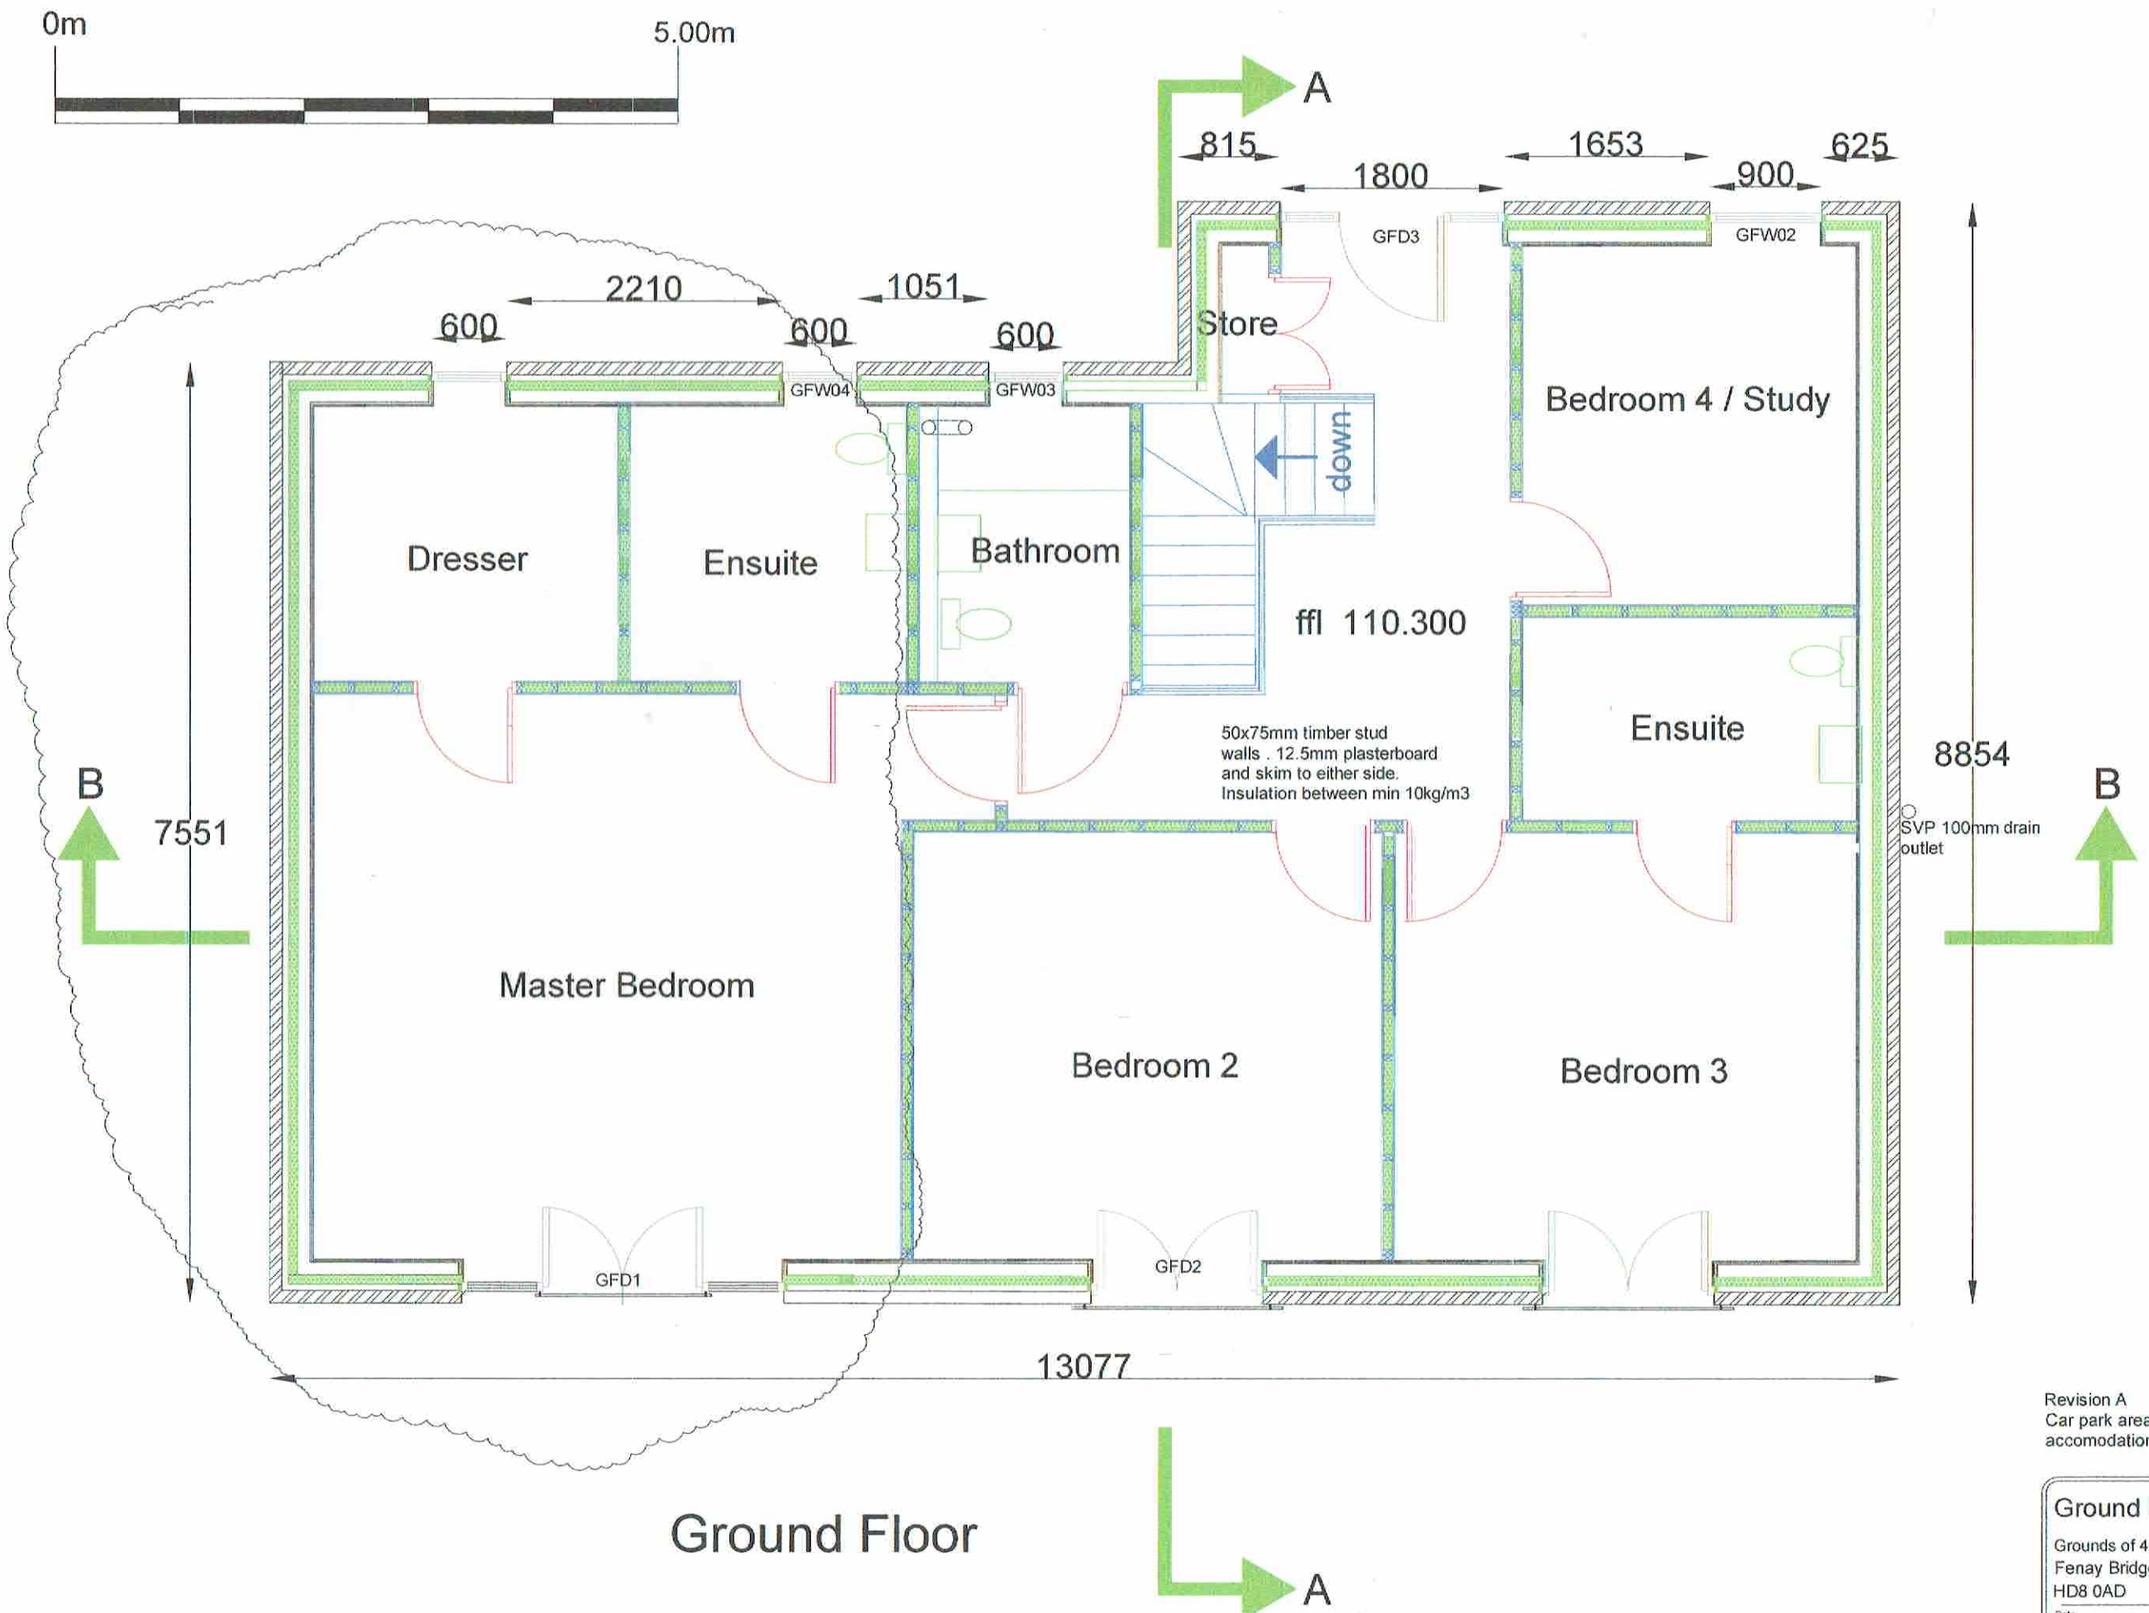

Ground Floor

Revision A
Car park area over lower floor changed to accomodation. Upper floor plan changed

Ground Floor

Grounds of 42a Station Road
Fenay Bridge
HD8 0AD

Date	Dwg no	Scale
August 24	BR 02/ 02 A	A3 - 1 : 50

Dwn By ——