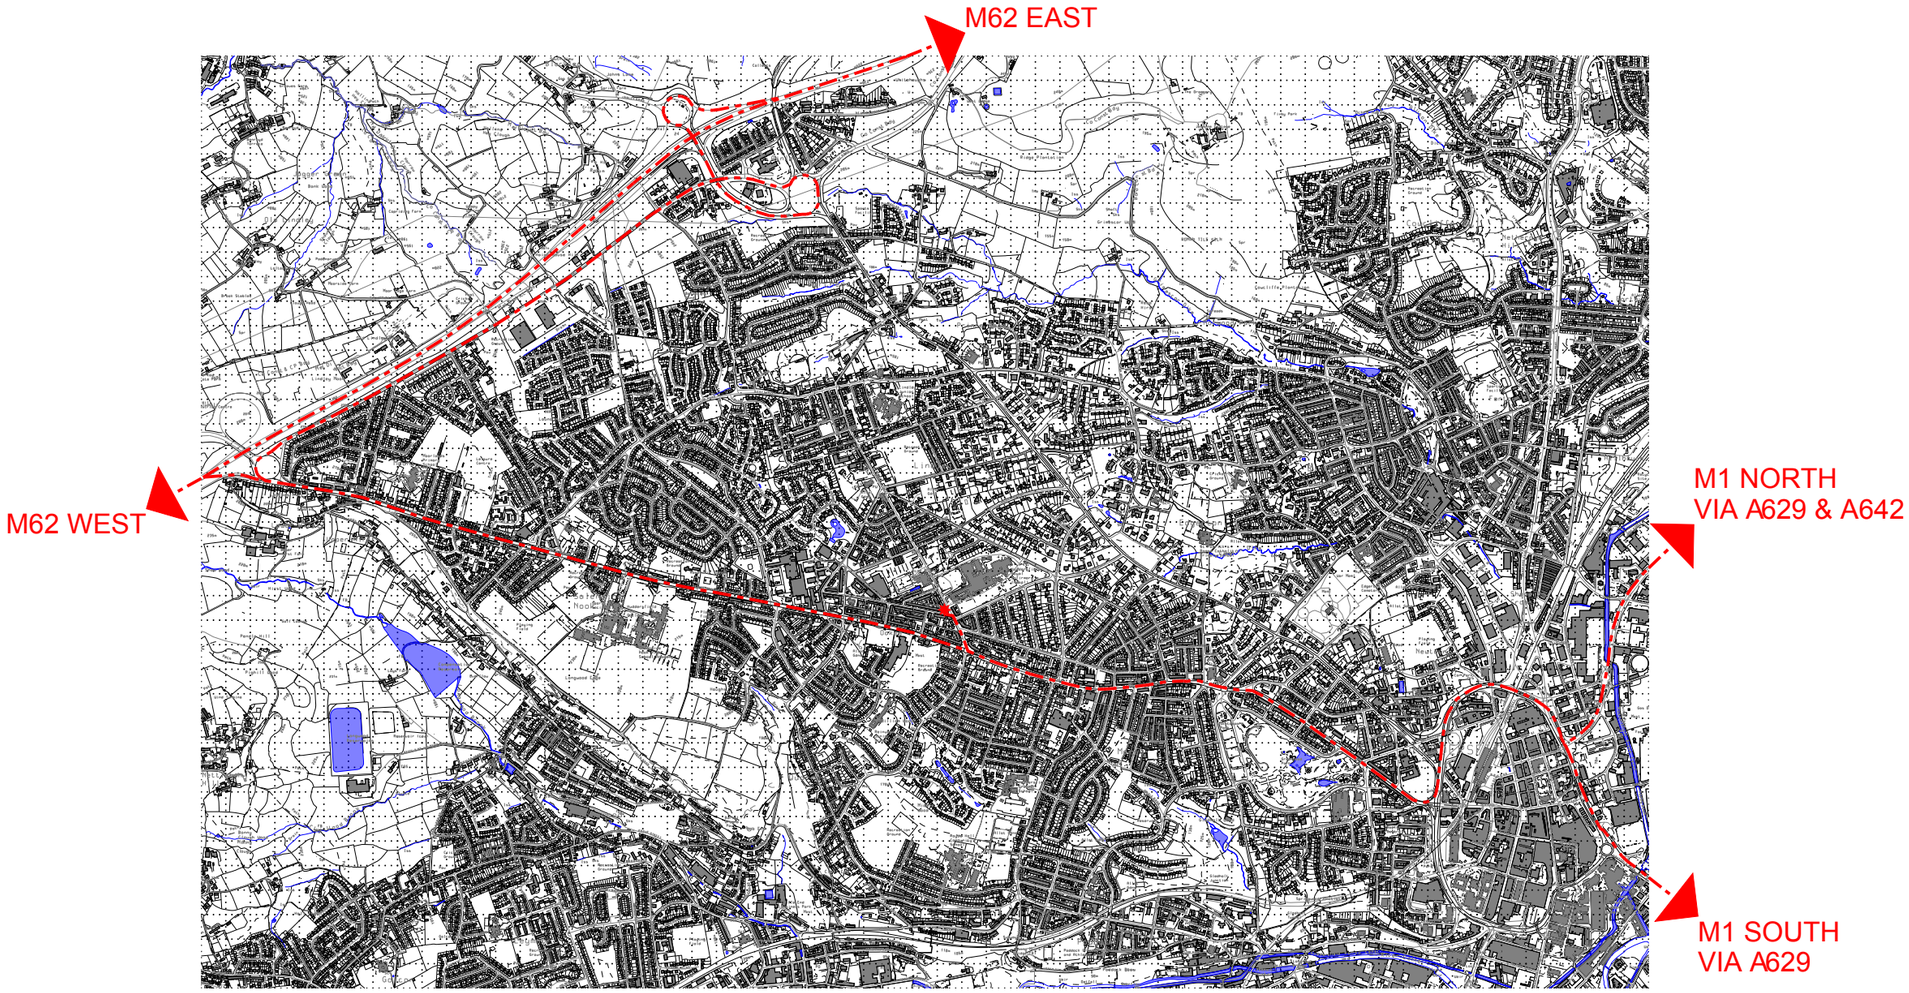

ACCESS TO MOTORWAY NETWORK
VIA ACRE STREET AND A640

1:25,000 SCALE BAR

0m 100m 500m 1000m

WHp ARCHITECTURE

CLIENT	DRAWING TITLE				
EDEN PROJECT	CONSTRUCTION VEHICLE ACCESS				
PROJECT	JOB NO	DRG NO	REV	SCALE @ A3	DATE
31 ACRE STREET, LINDLEY	3937	100	-	1:25,000	05 08 24

This drawing is the property and copyright of WHp Residential Ltd, Shepley, Huddersfield, Tel. 01484 602377, Fax. 01484 602723, Email. enquiries@waltonhorsfall.co.uk and must not be amended or reproduced without written consent. Use only figured dimensions, do not scale, and report any anomalies.