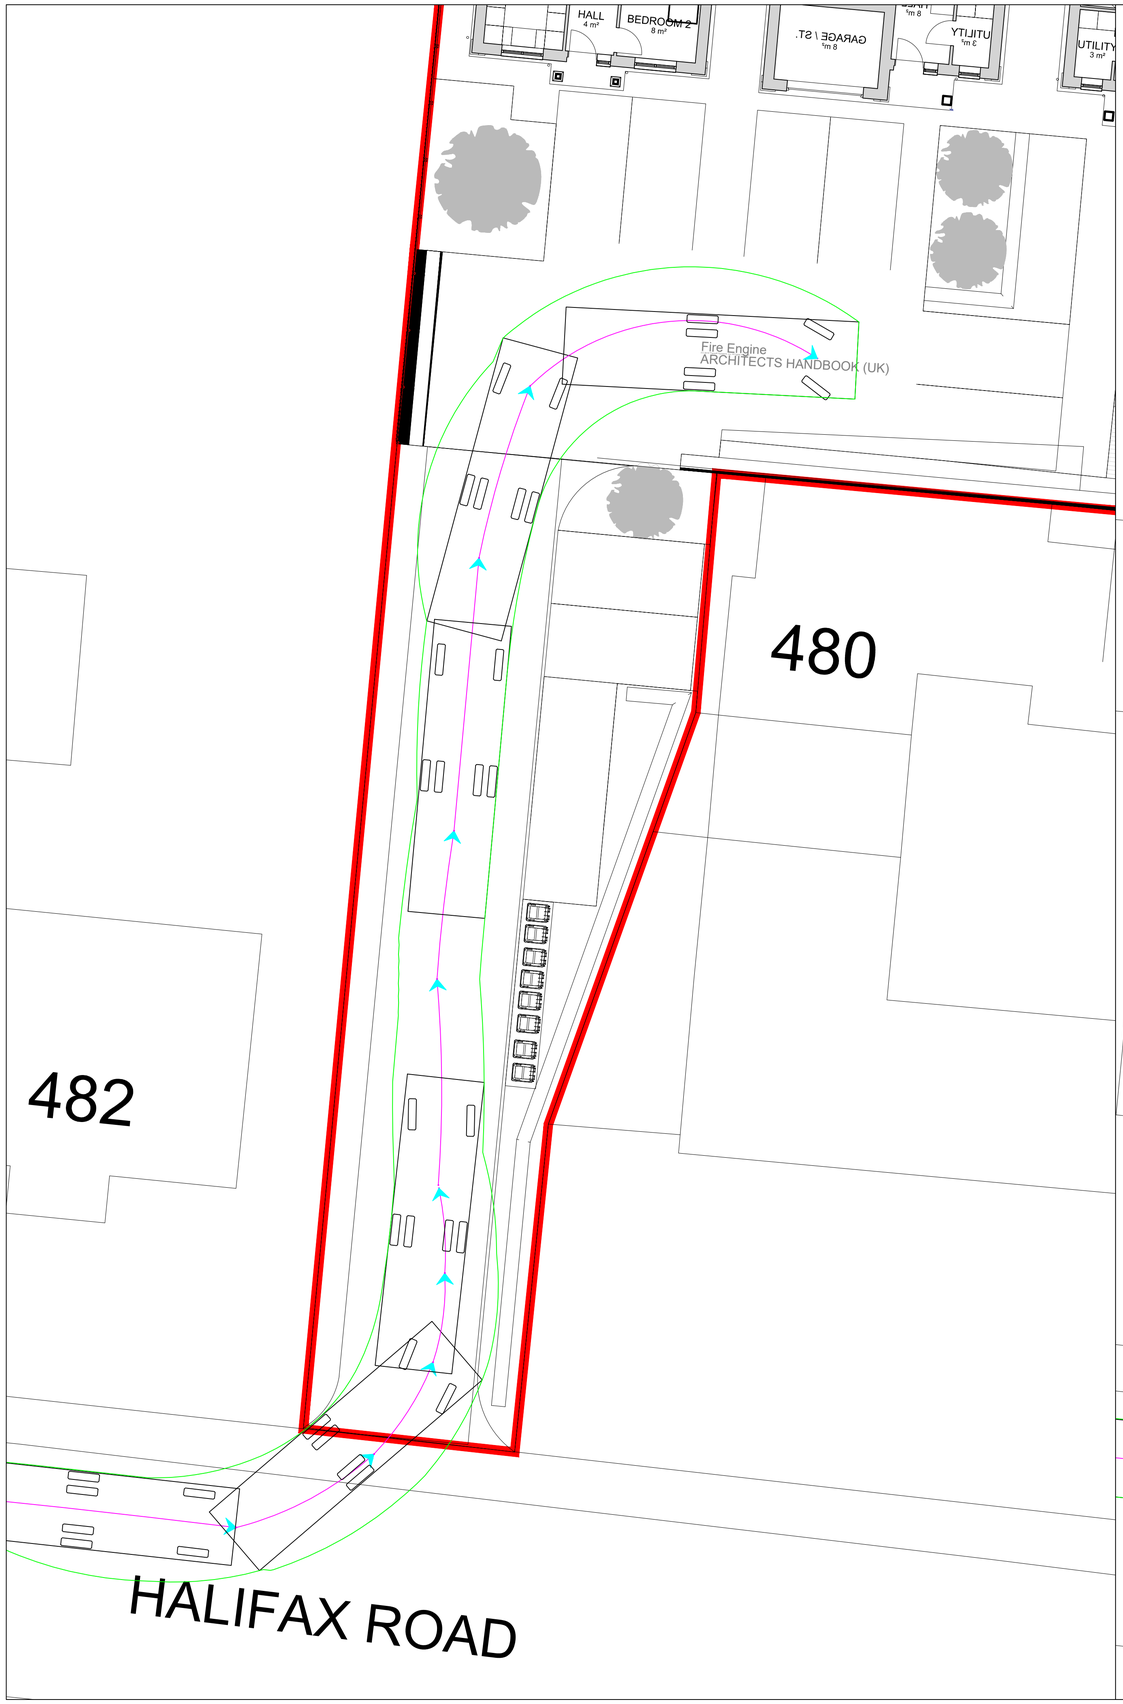

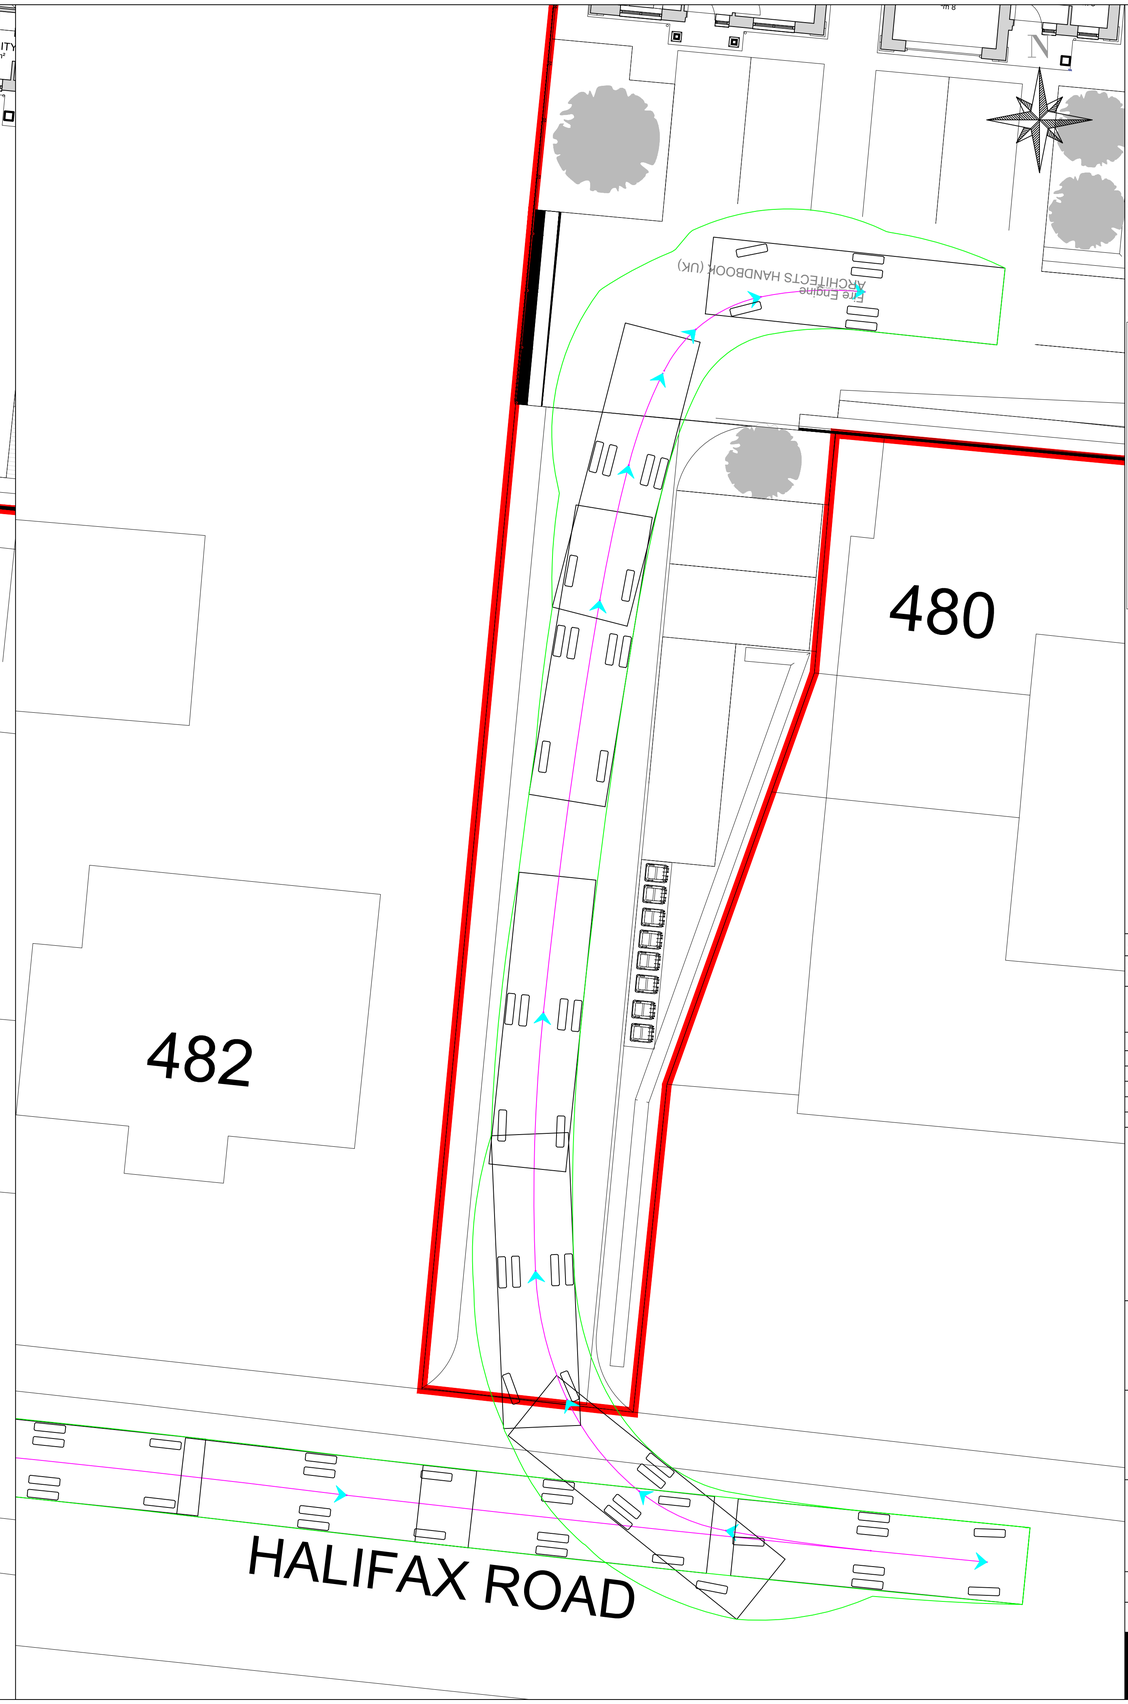

NOTES

1. THIS DRAWING IS PRODUCED FOR USE IN THIS PROJECT ONLY AND MAY NOT BE USED FOR ANY OTHER PURPOSE. THE CONSULTING ENGINEERS ACCEPT NO LIABILITY FOR THE USE OF THIS DRAWING OTHER THAN THE PURPOSE FOR WHICH IT WAS INTENDED IN CONNECTION WITH THIS PROJECT AS RECORDED ON THE TITLE BLOCK FIELDS 'PURPOSE FOR ISSUE' AND 'FILE STATUS CODE'.
2. THIS DRAWING MAY NOT BE REPRODUCED IN ANY FORM WITHOUT PRIOR WRITTEN AGREEMENT FROM ADVANT ENGINEERS.
3. DO NOT SCALE FROM THE DRAWING, USE WRITTEN DIMENSIONS ONLY.
4. ALL DIMENSIONS ARE IN MILLIMETRES UNLESS OTHERWISE SPECIFIED.
5. DISCREPANCIES MUST BE REPORTED BACK TO THE ENGINEER PRIOR TO CONSTRUCTION.
6. THIS DRAWING TO BE READ IN CONJUNCTION WITH ALL RELEVANT ADVANT ENGINEERS DRAWINGS AND SPECIFICATIONS.

KEY

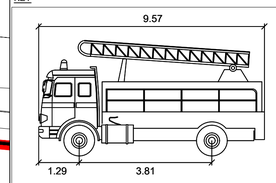

Fire Engine
Meters

Width	: 2.52	Lock to Lock Time	: 6.0 s
Track	: 2.44	Steering Angle	: 33.1 deg
		Articulating Angle	: -1.0 deg

REV	AMENDMENTS	BY	DATE
A	INITIAL ISSUE	MJM	01.08.24

PRELIMINARY

STATUS		CHK'D
PRELIMINARY	✓	MJM
FOR COMMENT		
FOR APPROVAL		
FOR CONSTRUCTION		
AS BUILT		

advant ENGINEERS
Building 3 Leeds City West Business Park,
Geldard Road, Leeds, LS12 6LN
0113 873 0607
leeds@advantengineers.co.uk

CLIENT
BARNES HOMES

CONTRACT
LAND ADJ. 480 HALIFAX ROAD
LIVERSEDGE
WF15 8EB

TITLE
FIRE TENDER SWEPT
PATH ANALYSIS

DRAWN	MJM	CHK'D	MJM
SCALE	1:50 @ A1	DATE	01.08.24

JOB No	DRG No	REV
24066	104	A