Notes
This drawing is copyright and must not be reproduced without permission

Do not scale this drawing

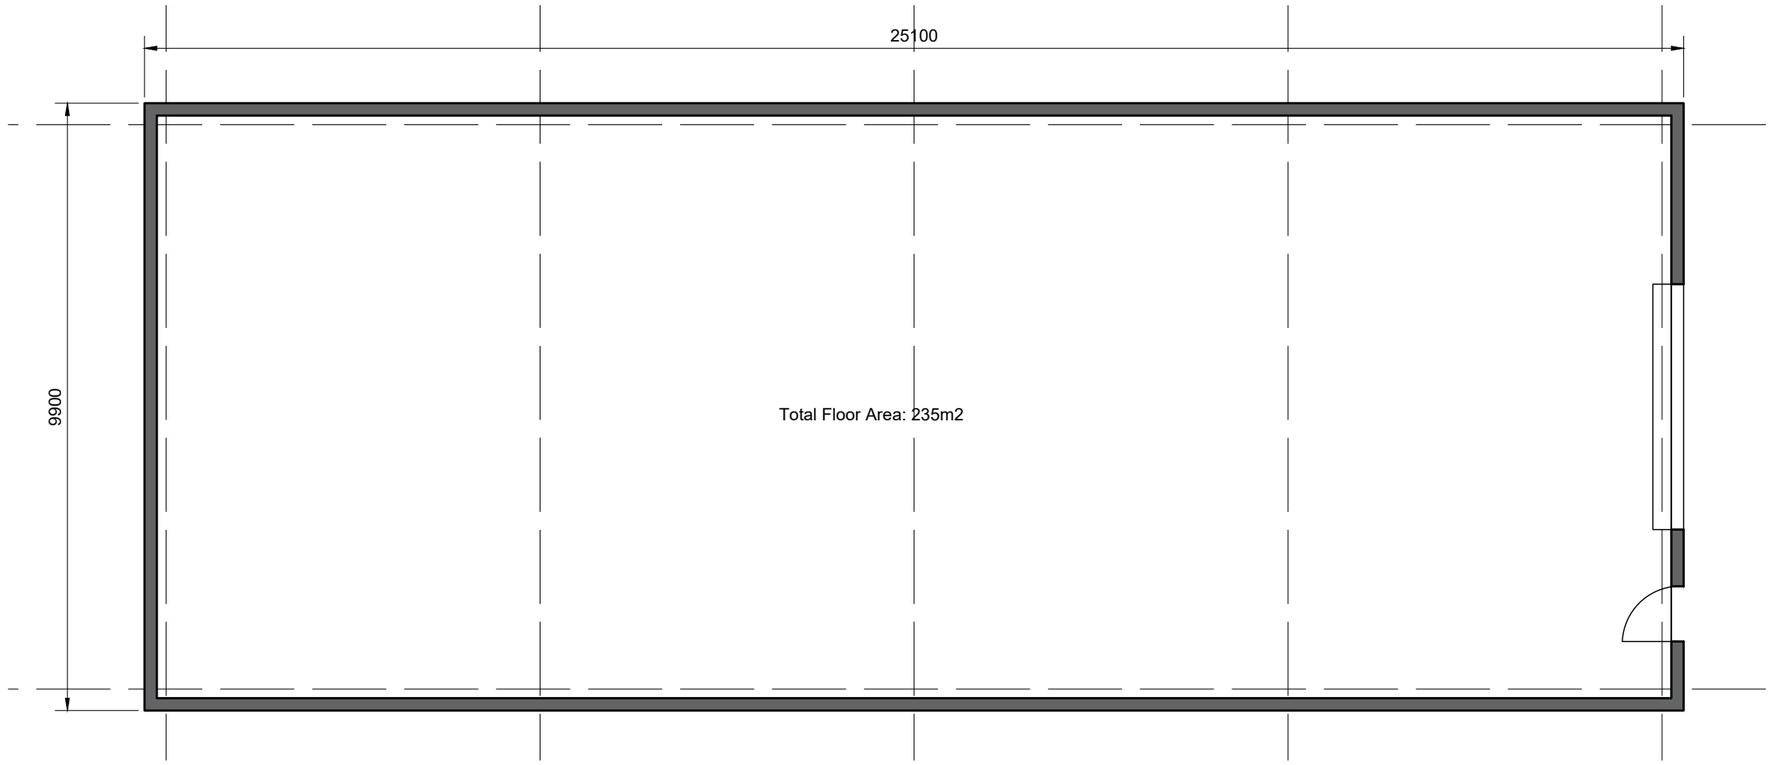

Proposed Ground Floor Plan

REV	DATE	TITLE

Client:
Mr. Sonny Reynolds

Project:
Land off Church Lane Birstall,
Batley,WF17 9PS

Title:
Proposed Storage Sheld
Floor Plans

Drawing No.	Rev.
P2	-

Project No.	Date	Checked:
LS10 3AS	September 2024	KR

Drn:	Scale:
A. Bashir	1:100 @ A3