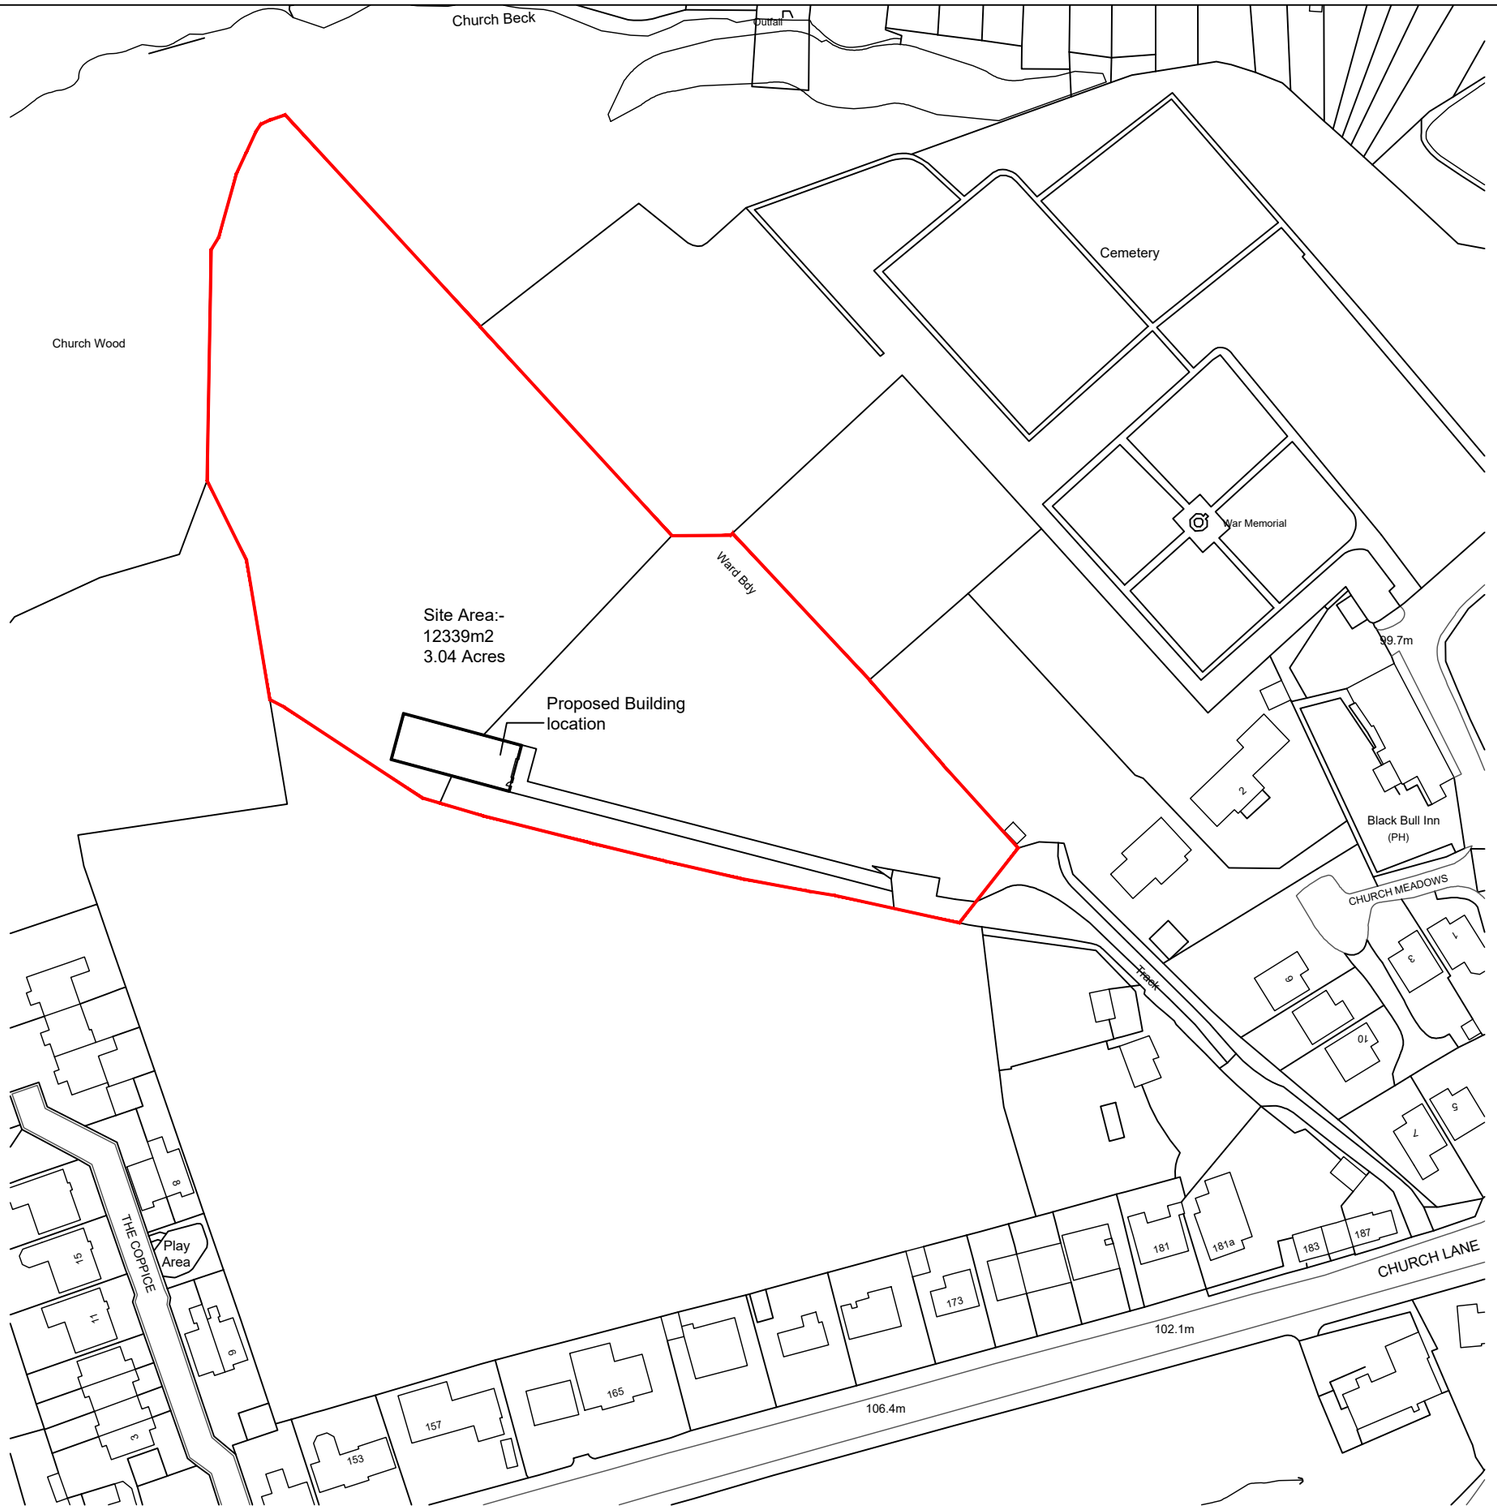

Notes
This drawing is copyright and must not be reproduced without permission

Do not scale this drawing

N

REV	DATE	TITLE

Client: **Mr. Sonny Reynolds**

Project: Land off Church Lane Birstall, Batley,WF17 9PS

Title: Proposed Site Location Plan

Drawing No.	Rev.
P4	-

Project No.	Date	Checked:
LS10 3AS	September 2024	KR

Drn:	Scale:
A. Bashir	1:1250 @ A3