
1:200 SCALE BAR

0m 2m 4m 10m 20m

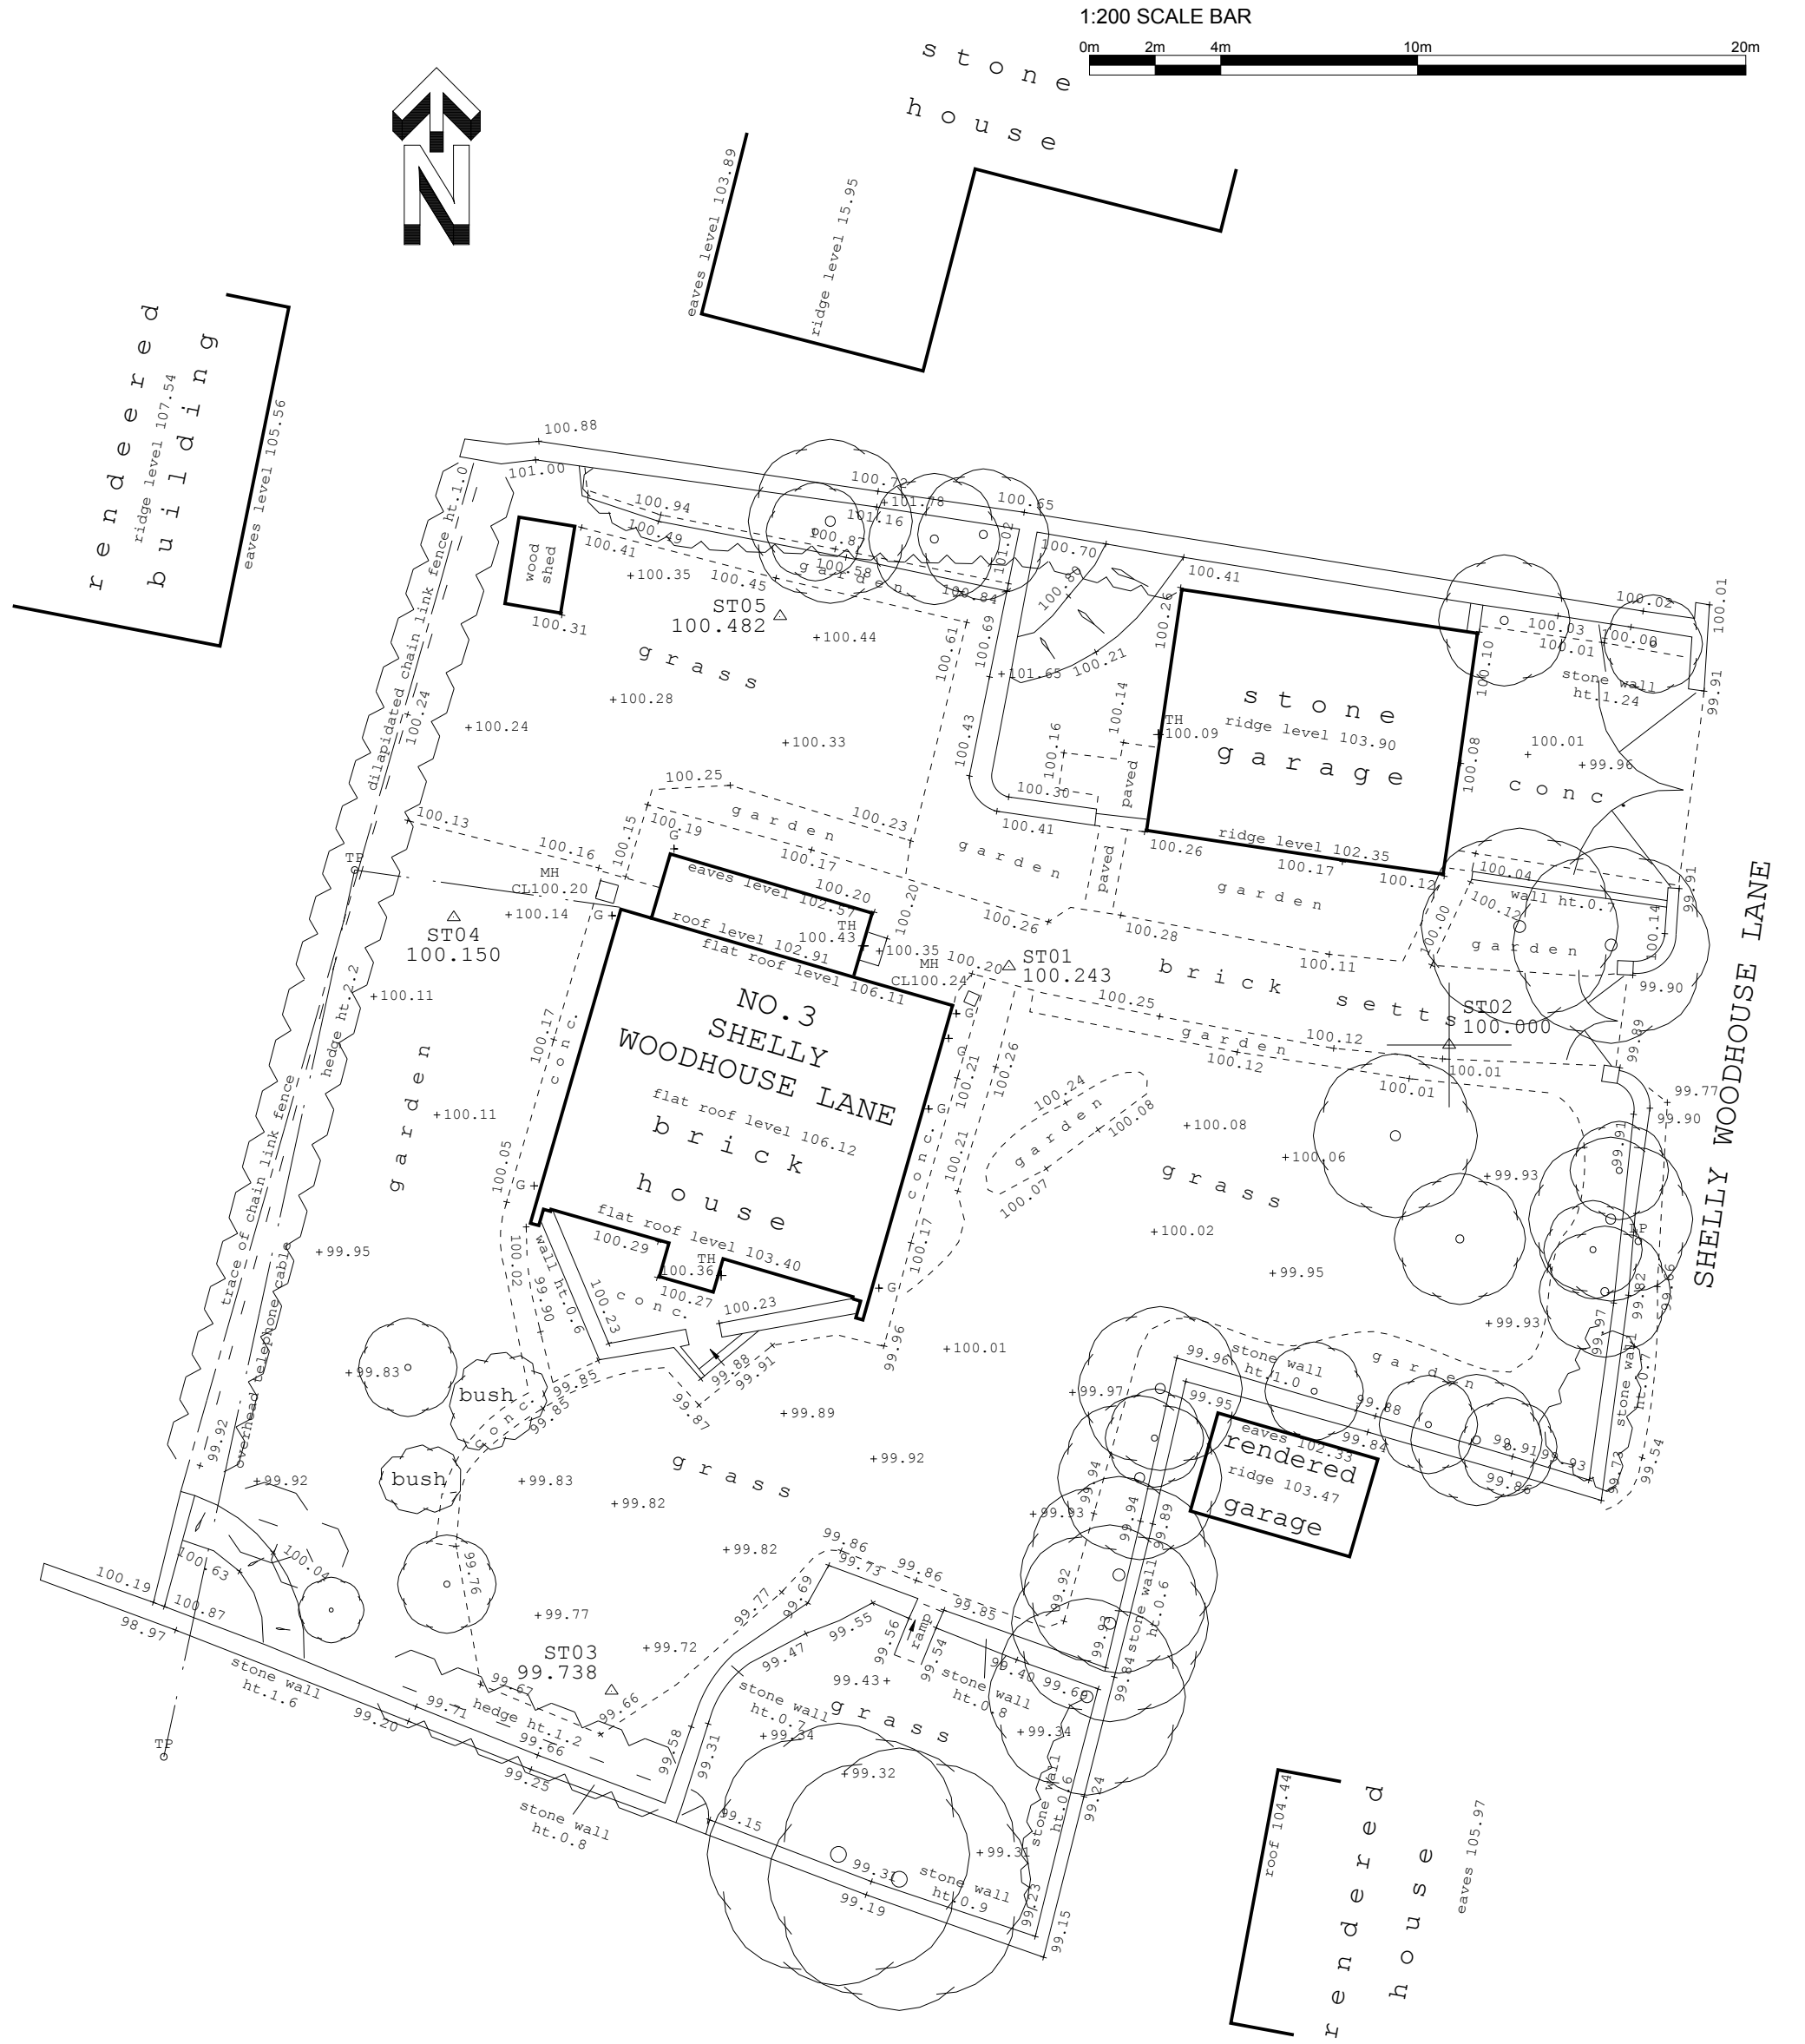

WHP ARCHITECTURE

CLIENT	DRAWING TITLE				
MR & MRS M FAIRBROTHER	TOPOGRAPHICAL SURVEY				
PROJECT	JOB NO	DRG NO	REV	SCALE @ A3	DATE
3 SHELLEY WOODHOUSE LANE, SHELLEY	3878	02	-	1:200	13 05 16

This drawing is the property and copyright of WHp Residential Ltd, Shepley, Huddersfield, Tel. 01484 602377, Fax. 01484 602723, Email. enquiries@waltonhorsfall.co.uk and must not be amended or reproduced without written consent. Use only figured dimensions, do not scale, and report any anomalies.