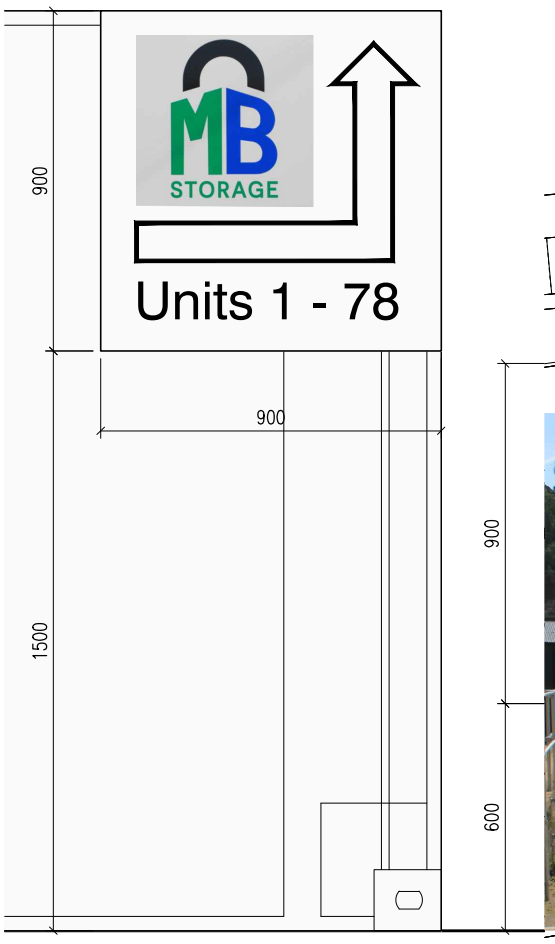

Position A_
900 x 900 x 3mm thick aluminium composite sign with reflective background and clear protective coating mounted to Shipping Container with self tapping fixings at high level

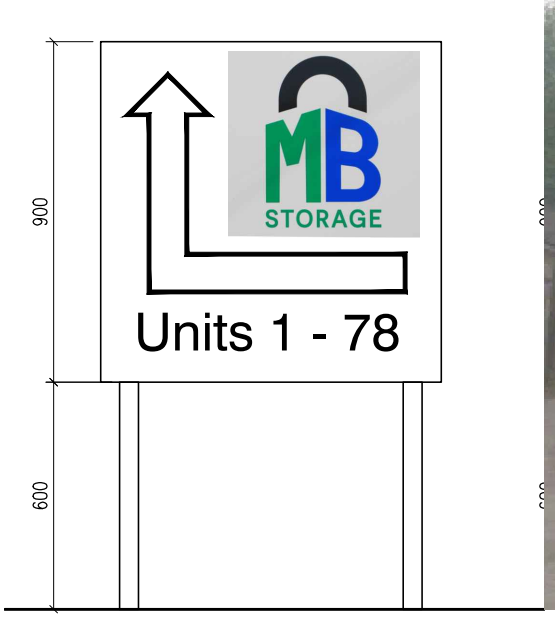

Position B_
900 x 900 x 3mm thick aluminium composite sign with reflective background and clear protective coating on 50mm dia steel posts cast into insitu concrete bases

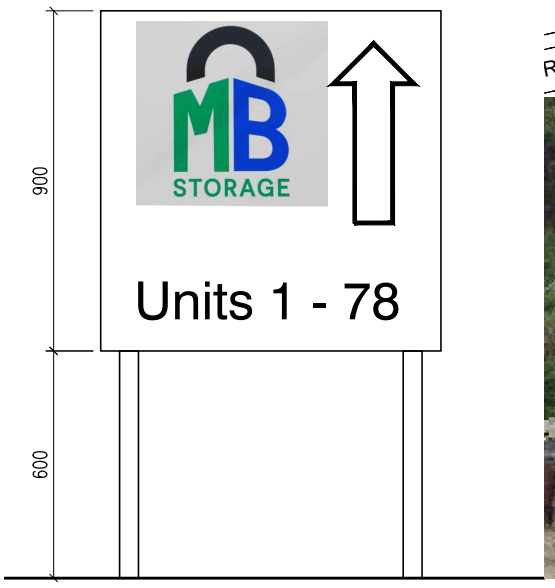

Position C_
900 x 900 x 3mm thick aluminium composite sign with reflective background and clear protective coating on 50mm dia steel posts cast into insitu concrete bases

Drawings based on Ordnance Survey (Streetwise License No 100047474)

0 1 2 3 4 5m
Scale 1:1000

Architecture and Design,
The Studio, Coal Pit Lane, Brighouse
HD6 4HW T: 01484 717115
info@jg-d.co.uk www.jg-d.co.uk

Project	Proposed storage facility at Grange Road, Soothill, Batley
Client	MB Storage, Greenhill Mills, Grange Road, Soothill, Batley WF17 6LH
Dwg Title	(23259)10_Signage
Scale	1: 20, 1000 @ A3
Date	Sept 24