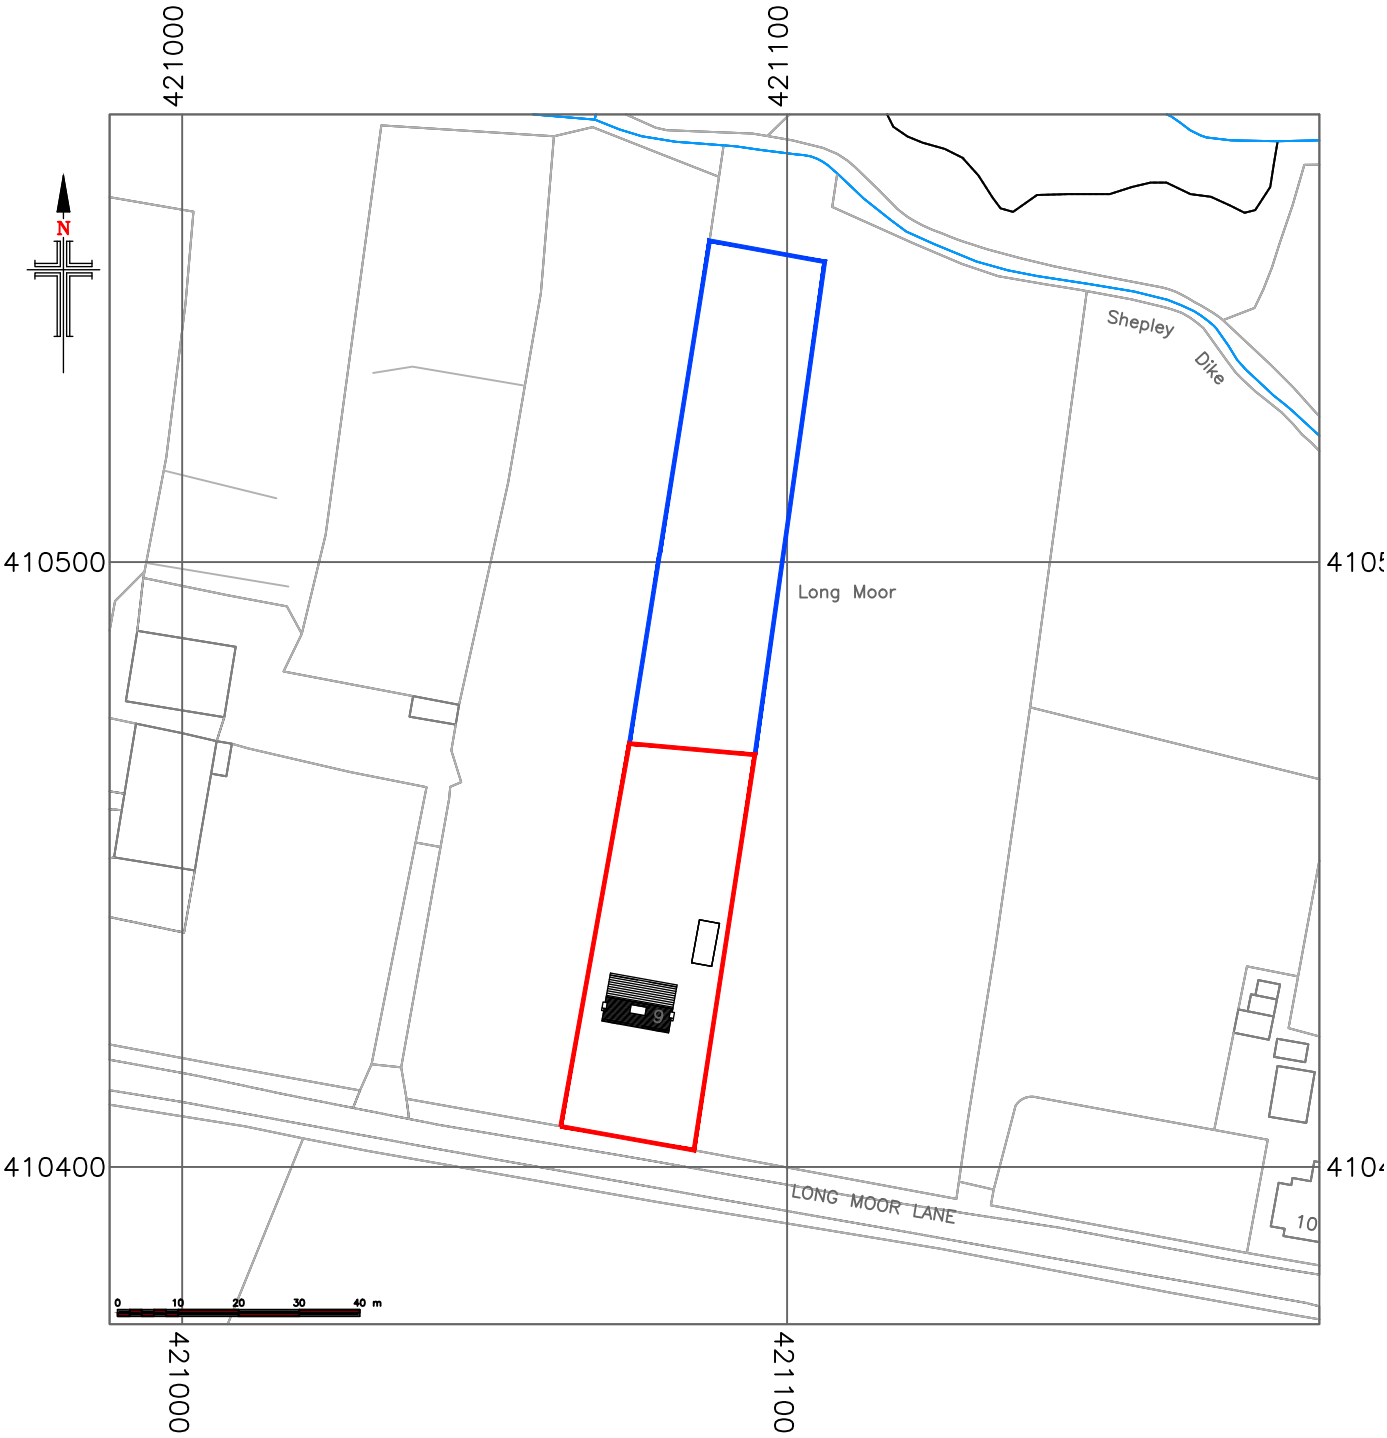

hinchliffe
architecture
& design

Hinchliffe A&D
24 Carr View Road
Hepworth
Holmfirth
West Yorkshire
HD9 1HX

07921 907 162
01484 520 764
info@hinch-architecture.co.uk
www.hinch-architecture.co.uk

Client: MR C. ANDERSON

Project:
9 LONG MOOR LANE
SHELLEY
HUDDERSFIELD
WEST YORKSHIRE
HD8 8LY

Drawing Title: LOCATION PLAN

Scale at A4: 1:1250

Date: SEP'.2024

Status: PLANNING

Drawing No.: 264-24-PL04

Revision: A