


2 1:100
Side [South] Elevation

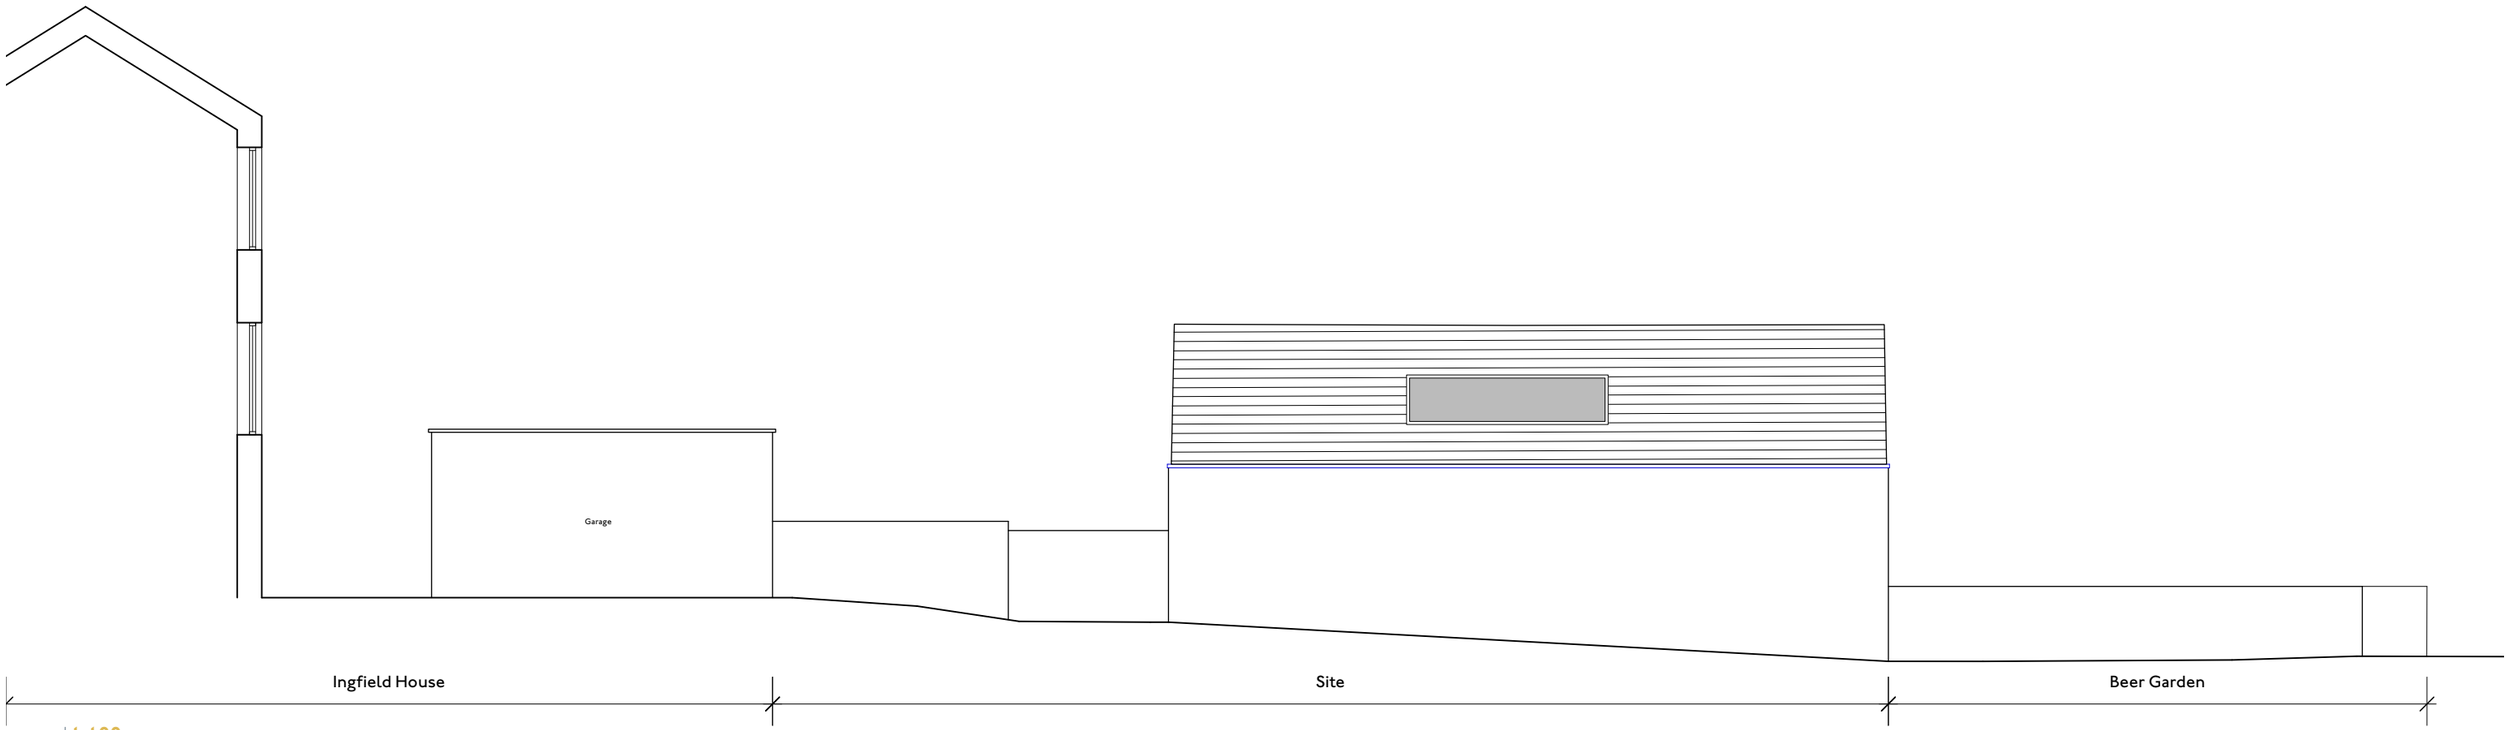

1 1:100
Rear [East] Elevation

0 5 10M

HEM ARCHITECTS
Parkhead House, Carver Street, Sheffield, S1 4FS
0114 442 0123
hemarchitects.co.uk
hello@hemarchitects.co.uk

Scale @ A3: 1:100
Purpose: For Information
Status: S2 **Revision:** P3
Drawn: NS **Checked:** AR

P3 26/07/24 AR For planning submission
P2 19/01/24 AR Pre-Application Advice Submission

Peel Street
Existing Rear & Side Elevations

Client: Jennie Steele & Hal Lockwood
Drawing No: H2336-HEM-00-ZZ-DR-A-00023

This drawing is the copyright of HEM Architects & should not be reproduced in whole or in part without their written permission.
H2336-HEM-00-ZZ-M3-00001.vwx