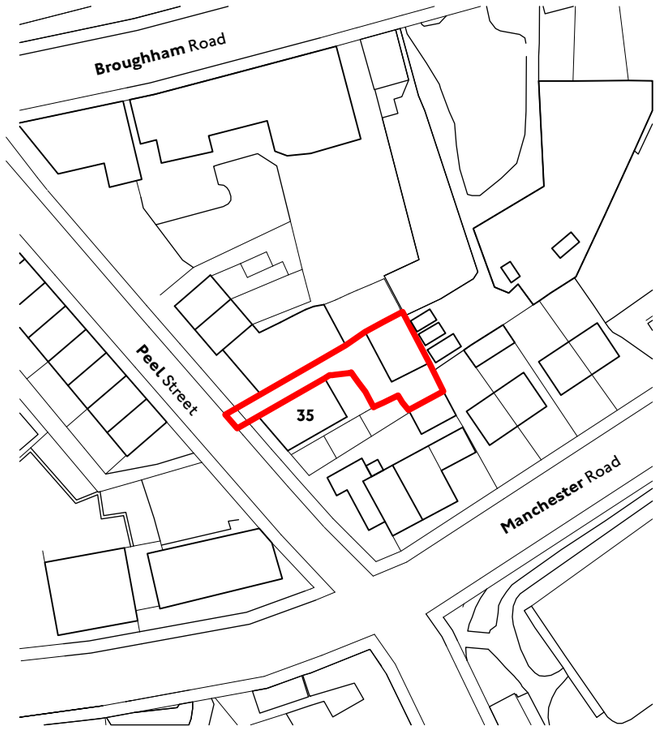


1 1:1250
Location Plan

0 50 100M

Ordnance Survey © Crown Copyright 2019. All rights reserved. Licence number 100022432

HEM ARCHITECTS
Parkhead House, Carver Street, Sheffield, S1 4FS
0114 442 0123
hemarchitects.co.uk
hello@hemarchitects.co.uk

Scale @ A3: 1:1250
Purpose: For Information
Status: S2 **Revision:** P5
Drawn: NS **Checked:** AR

P5 24/10/24 AR Planning: Existing garages shown on adjacent land
P4 26/07/24 AR For planning submission

Peel Street
Site Location Plan

Client: Jennie Steele & Hal Lockwood
Drawing No: H2336-HEM-00-ZZ-DR-A-00001

This drawing is the copyright of HEM Architects & should not be reproduced in whole or in part without their written permission.
H2336-HEM-00-ZZ-M3-00001.vwx



1 | 1:200
Site Plan

0 5 10M

HEM ARCHITECTS
Parkhead House, Carver Street, Sheffield, S1 4FS
0114 442 0123
hemarchitects.co.uk
hello@hemarchitects.co.uk

Scale @ A3: 1:200
Purpose: For Information
Status: S2 **Revision:** P5
Drawn: NS **Checked:** AR

P5 24/10/24 AR Planning: Existing garages shown on adjacent land
P4 26/07/24 AR For planning submission

Peel Street
Existing Site/Block Plan

Client: Jennie Steele & Hal Lockwood
Drawing No: H2336-HEM-00-ZZ-DR-A-00002

This drawing is the copyright of HEM Architects & should not be reproduced in whole or in part without their written permission.
H2336-HEM-00-ZZ-M3-00001.vwx



1 | 1:100
Ground Floor Plan

0 5 10M

HEM ARCHITECTS
Parkhead House, Carver Street, Sheffield, S1 4FS
0114 442 0123
hemarchitects.co.uk
hello@hemarchitects.co.uk


Scale @ A3: 1:100
Purpose: For Information
Status: S2 **Revision:** P5
Drawn: NS **Checked:** AR

P5 24/10/24 AR Planning: Existing garages shown on adjacent land
P4 26/07/24 AR For planning submission

Peel Street
Existing Ground Floor Plan

Client: Jennie Steele & Hal Lockwood
Drawing No: H2336-HEM-00-ZZ-DR-A-00003

This drawing is the copyright of HEM Architects & should not be reproduced in whole or in part without their written permission.
H2336-HEM-00-ZZ-M3-00001.vwx

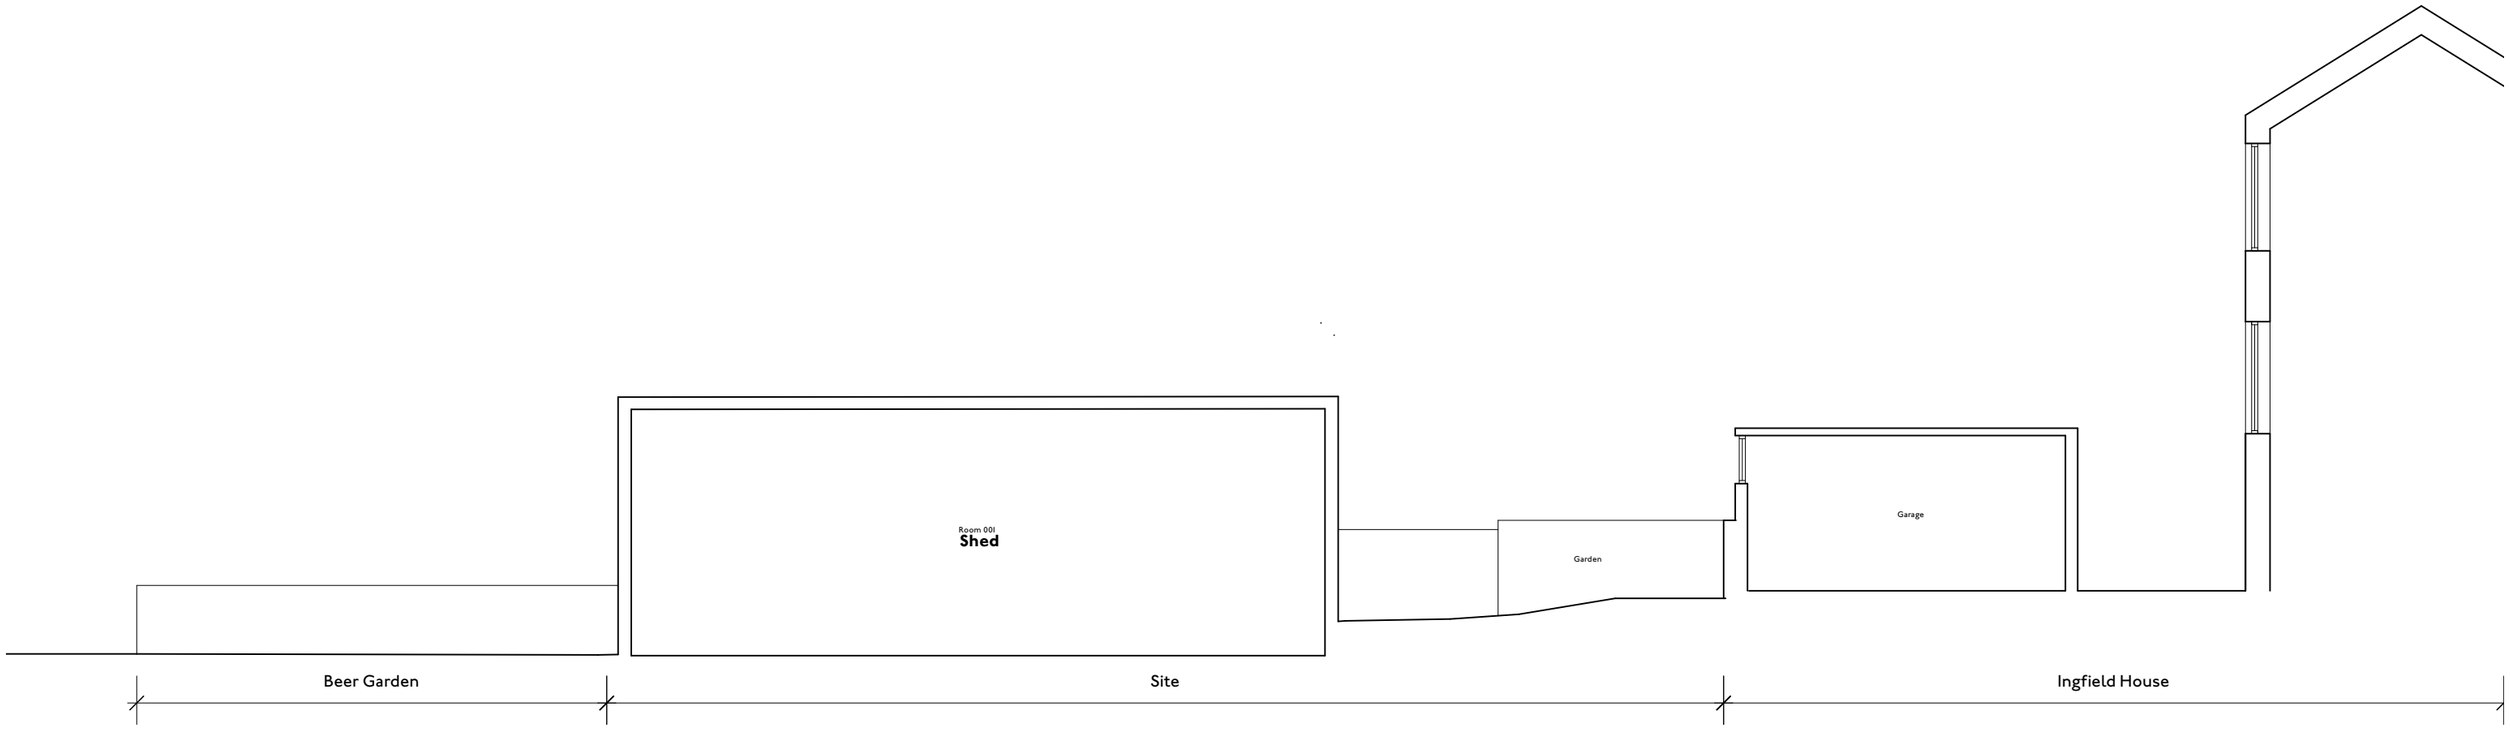

1 | 1:100
Section AA

0 5 10M

HEM ARCHITECTS
Parkhead House, Carver Street, Sheffield, S1 4FS
0114 442 0123
hemarchitects.co.uk
hello@hemarchitects.co.uk

Scale @ A3: 1:100
Purpose: For Information
Status: S2 **Revision:** P3
Drawn: NS **Checked:** AR

P3 26/07/24 AR For planning submission
P2 19/01/24 AR Pre-Application Advice Submission

Peel Street
Existing Section AA

Client: Jennie Steele & Hal Lockwood
Drawing No: H2336-HEM-00-ZZ-DR-A-00010

This drawing is the copyright of HEM Architects & should not be reproduced in whole or in part without their written permission.
H2336-HEM-00-ZZ-M3-00001.vwx



1 1:100
Section BB

0 5 10M

HEM ARCHITECTS
Parkhead House, Carver Street, Sheffield, S1 4FS
0114 442 0123
hemarchitects.co.uk
hello@hemarchitects.co.uk

Scale @ A3: 1:100
Purpose: For Information
Status: S2 **Revision:** P3
Drawn: NS **Checked:** AR

P3 26/07/24 AR For planning submission
P2 19/01/24 AR Pre-Application Advice Submission

Peel Street

Existing Section BB

Client: Jennie Steele & Hal Lockwood
Drawing No: H2336-HEM-00-ZZ-DR-A-00011

This drawing is the copyright of HEM Architects & should not be reproduced in whole or in part without their written permission.
H2336-HEM-00-ZZ-M3-00001.vwx



1 1:100
Street Elevation

0 5 10M

HEM ARCHITECTS
Parkhead House, Carver Street, Sheffield, S1 4FS
0114 442 0123
hemarchitects.co.uk
hello@hemarchitects.co.uk


Scale @ A3: 1:100
Purpose: For Information
Status: S2 **Revision:** P3
Drawn: NS **Checked:** AR

P3 26/07/24 AR For planning submission
P2 19/01/24 AR Pre-Application Advice Submission

Peel Street
Existing Street Elevation

Client: Jennie Steele & Hal Lockwood
Drawing No: H2336-HEM-00-ZZ-DR-A-00020

This drawing is the copyright of HEM Architects & should not be reproduced in whole or in part without their written permission.
H2336-HEM-00-ZZ-M3-00001.vwx

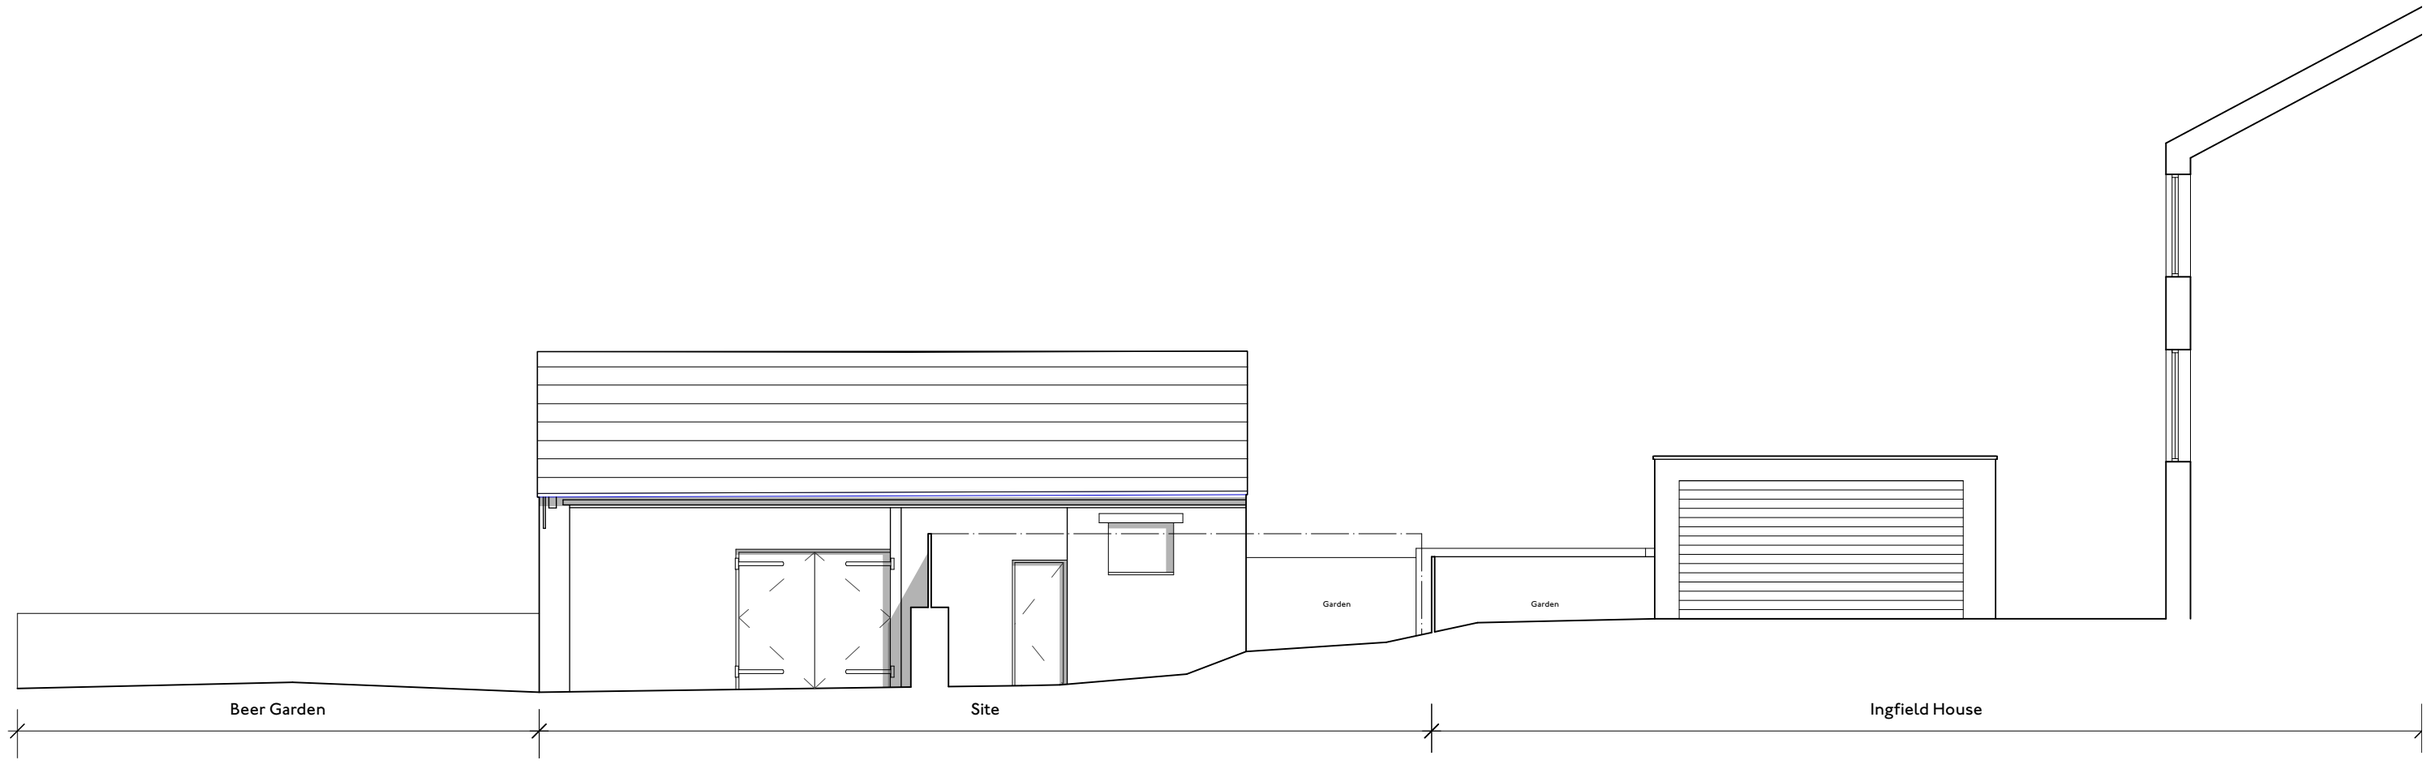

1 1:100
Front [West] Elevation

0 5 10M

HEM ARCHITECTS
Parkhead House, Carver Street, Sheffield, S1 4FS
0114 442 0123
hemarchitects.co.uk
hello@hemarchitects.co.uk

Scale @ A3: 1:100
Purpose: For Information
Status: S2 **Revision:** P3
Drawn: NS **Checked:** AR

P3 25/07/24 AR For planning submission
P2 19/01/24 AR Pre-Application Advice Submission

Peel Street
Existing Front [West] Elevation
Client: Jennie Steele & Hal Lockwood
Drawing No: H2336-HEM-00-ZZ-DR-A-00021

This drawing is the copyright of HEM Architects & should not be reproduced in whole or in part without their written permission.
H2336-HEM-00-ZZ-M3-00001.vwx



1 1:100
Side [North] Elevation

0 5 10M

HEM ARCHITECTS
Parkhead House, Carver Street, Sheffield, S1 4FS
0114 442 0123
hemarchitects.co.uk
hello@hemarchitects.co.uk


Scale @ A3: 1:100
Purpose: For Information
Status: S2 **Revision:** P3
Drawn: NS **Checked:** AR

P3 26/07/24 AR For planning submission
P2 19/01/24 AR Pre-Application Advice Submission


Peel Street
Existing Side [North] Elevation

Client: Jennie Steele & Hal Lockwood
Drawing No: H2336-HEM-00-ZZ-DR-A-00022

This drawing is the copyright of HEM Architects & should not be reproduced in whole or in part without their written permission.
H2336-HEM-00-ZZ-M3-00001.vwx

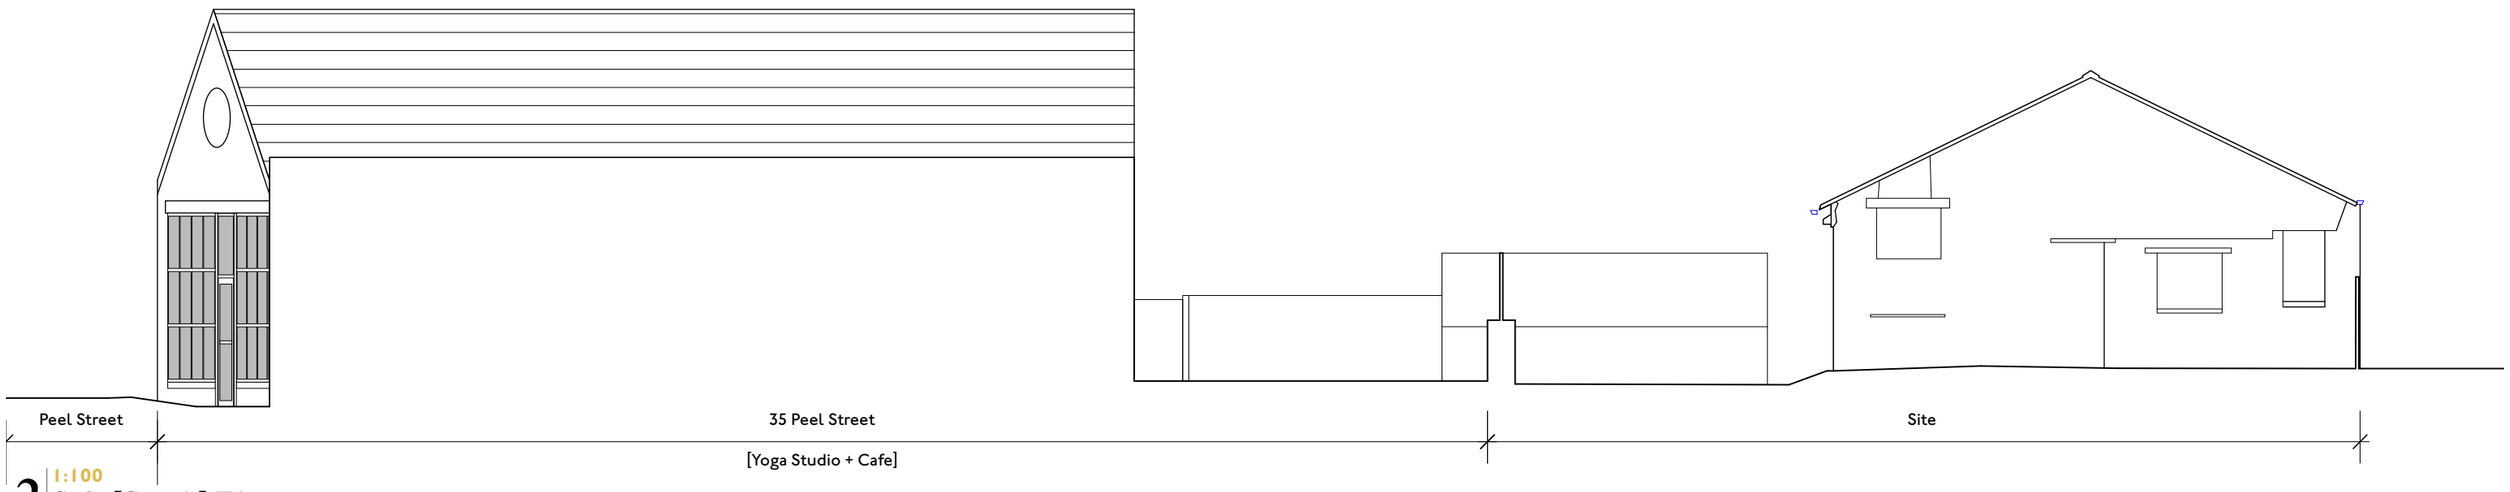

2 1:100
Side [South] Elevation

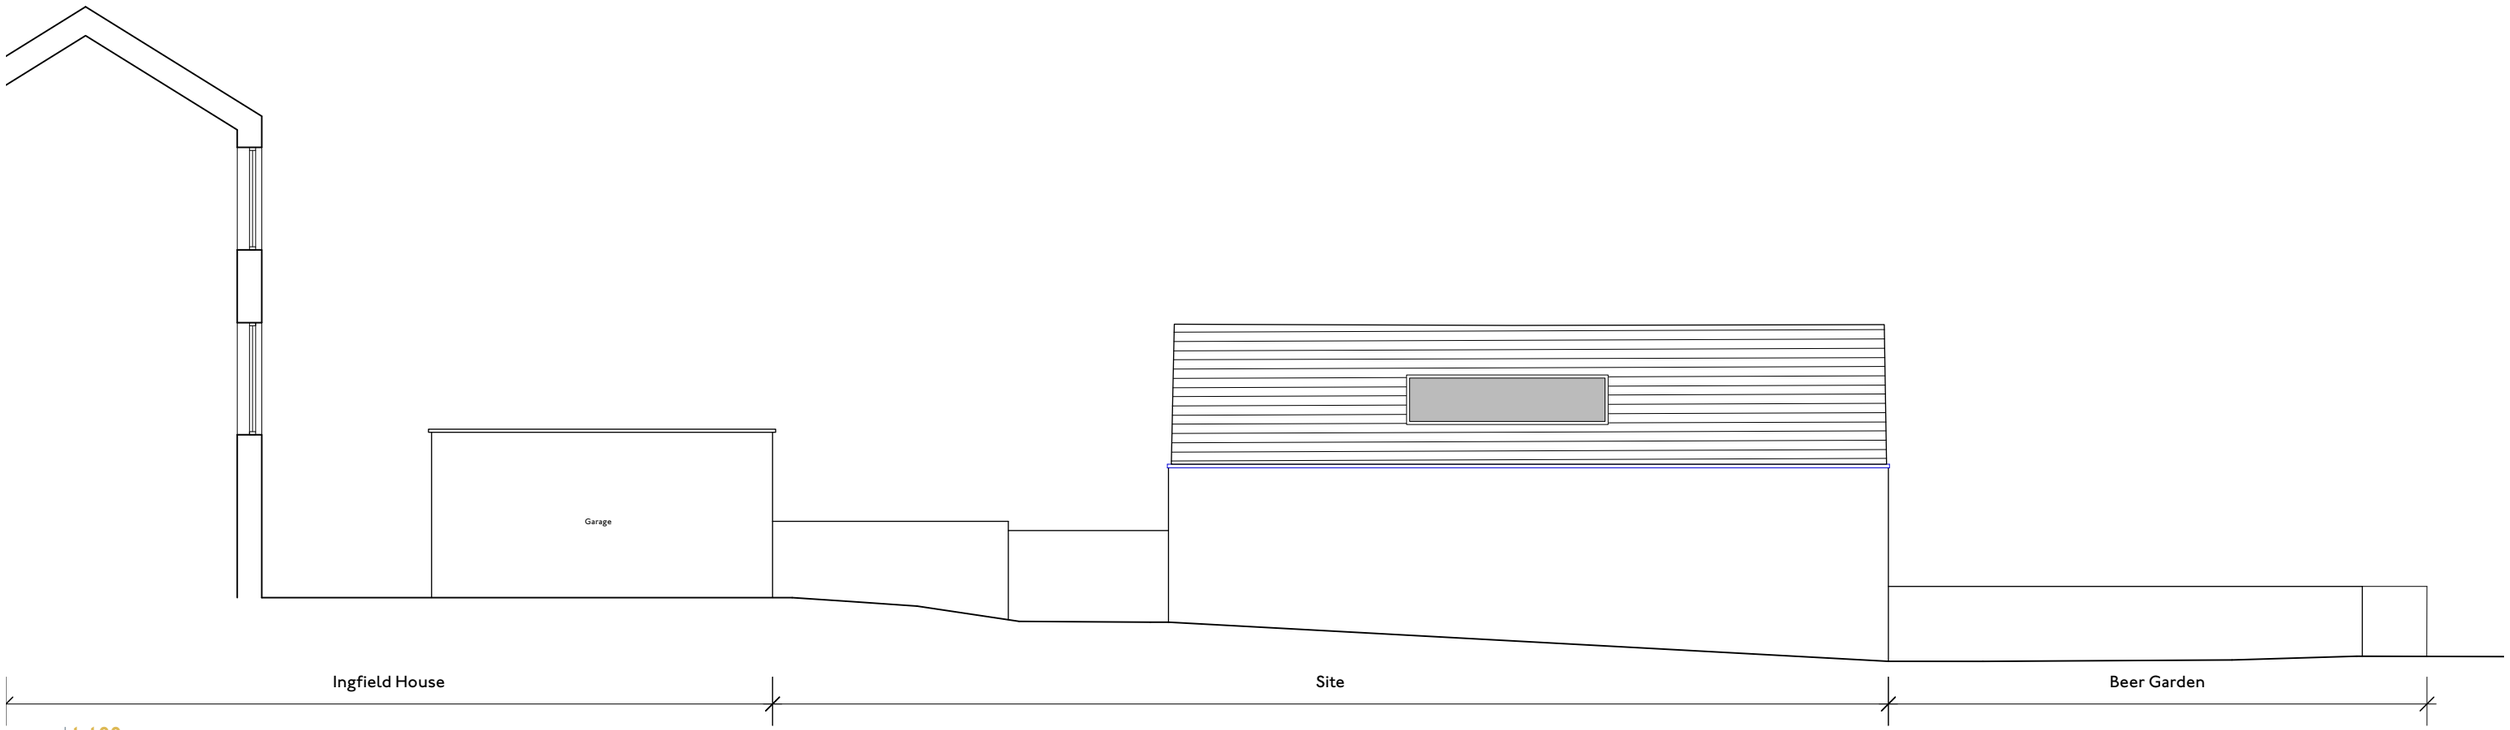

1 1:100
Rear [East] Elevation

0 5 10M

HEM ARCHITECTS
Parkhead House, Carver Street, Sheffield, S1 4FS
0114 442 0123
hemarchitects.co.uk
hello@hemarchitects.co.uk

Scale @ A3: 1:100
Purpose: For Information
Status: S2 **Revision:** P3
Drawn: NS **Checked:** AR

P3 26/07/24 AR For planning submission
P2 19/01/24 AR Pre-Application Advice Submission

Peel Street
Existing Rear & Side Elevations

Client: Jennie Steele & Hal Lockwood
Drawing No: H2336-HEM-00-ZZ-DR-A-00023

This drawing is the copyright of HEM Architects & should not be reproduced in whole or in part without their written permission.
H2336-HEM-00-ZZ-M3-00001.vwx



2 | 1:200
Site Plan

0 5 10M

HEM ARCHITECTS
Parkhead House, Carver Street, Sheffield, S1 4FS
0114 442 0123
hemarchitects.co.uk
hello@hemarchitects.co.uk

Scale @ A3: 1:200
Purpose: For Information
Status: S2 **Revision:** P2
Drawn: NS **Checked:** AR

P2 24/10/24 AR Planning: Existing garages shown on adjacent land
P1 23/08/24 AR Planning Submission

Peel Street
Demolition Plan

Client: Jennie Steele & Hal Lockwood
Drawing No: H2336-HEM-00-ZZ-DR-A-00004

This drawing is the copyright of HEM Architects & should not be reproduced in whole or in part without their written permission.
H2336-HEM-00-ZZ-M3-00001.vwx



View looking south from The Shakespeare car park, shows contemporary shiplap boarding to west elevation of existing building, and stone wall boundaries to be removed.



View looking south-west from Shakespeare car park showing blank east elevation of Sass Yoga Studio



View looking east across The Shakespeare car park, and existing north elevation of the existing building



View looking west from the external area, and south elevation of the existing building



View looking east towards rear gardens of neighbouring houses



View looking north-west from within the site showing locations of windows on neighbouring buildings

Dated 22.08.2023
Photographs a true representation of the site at this time

HEM ARCHITECTS
Parkhead House, Carver Street, Sheffield, S1 4FS
0114 442 0123
hemarchitects.co.uk
hello@hemarchitects.co.uk

P2	26/07/24	AR — For planning submission
P1	19/01/24	AR — Pre-Application Advice Submission

Scale @ A3: 1:100
Purpose: For Information
Status: S2 **Revision:** P2
Drawn: NS **Checked:** AR

Peel Street
Existing Site Photographs

Client: Jennie Steele & Hal Lockwood
Drawing No: H2336-HEM-00-ZZ-PH-A-00001

This drawing is the copyright of HEM Architects & should not be reproduced in whole or in part without their written permission.
H2336-HEM-00-ZZ-M3-00001.vwx