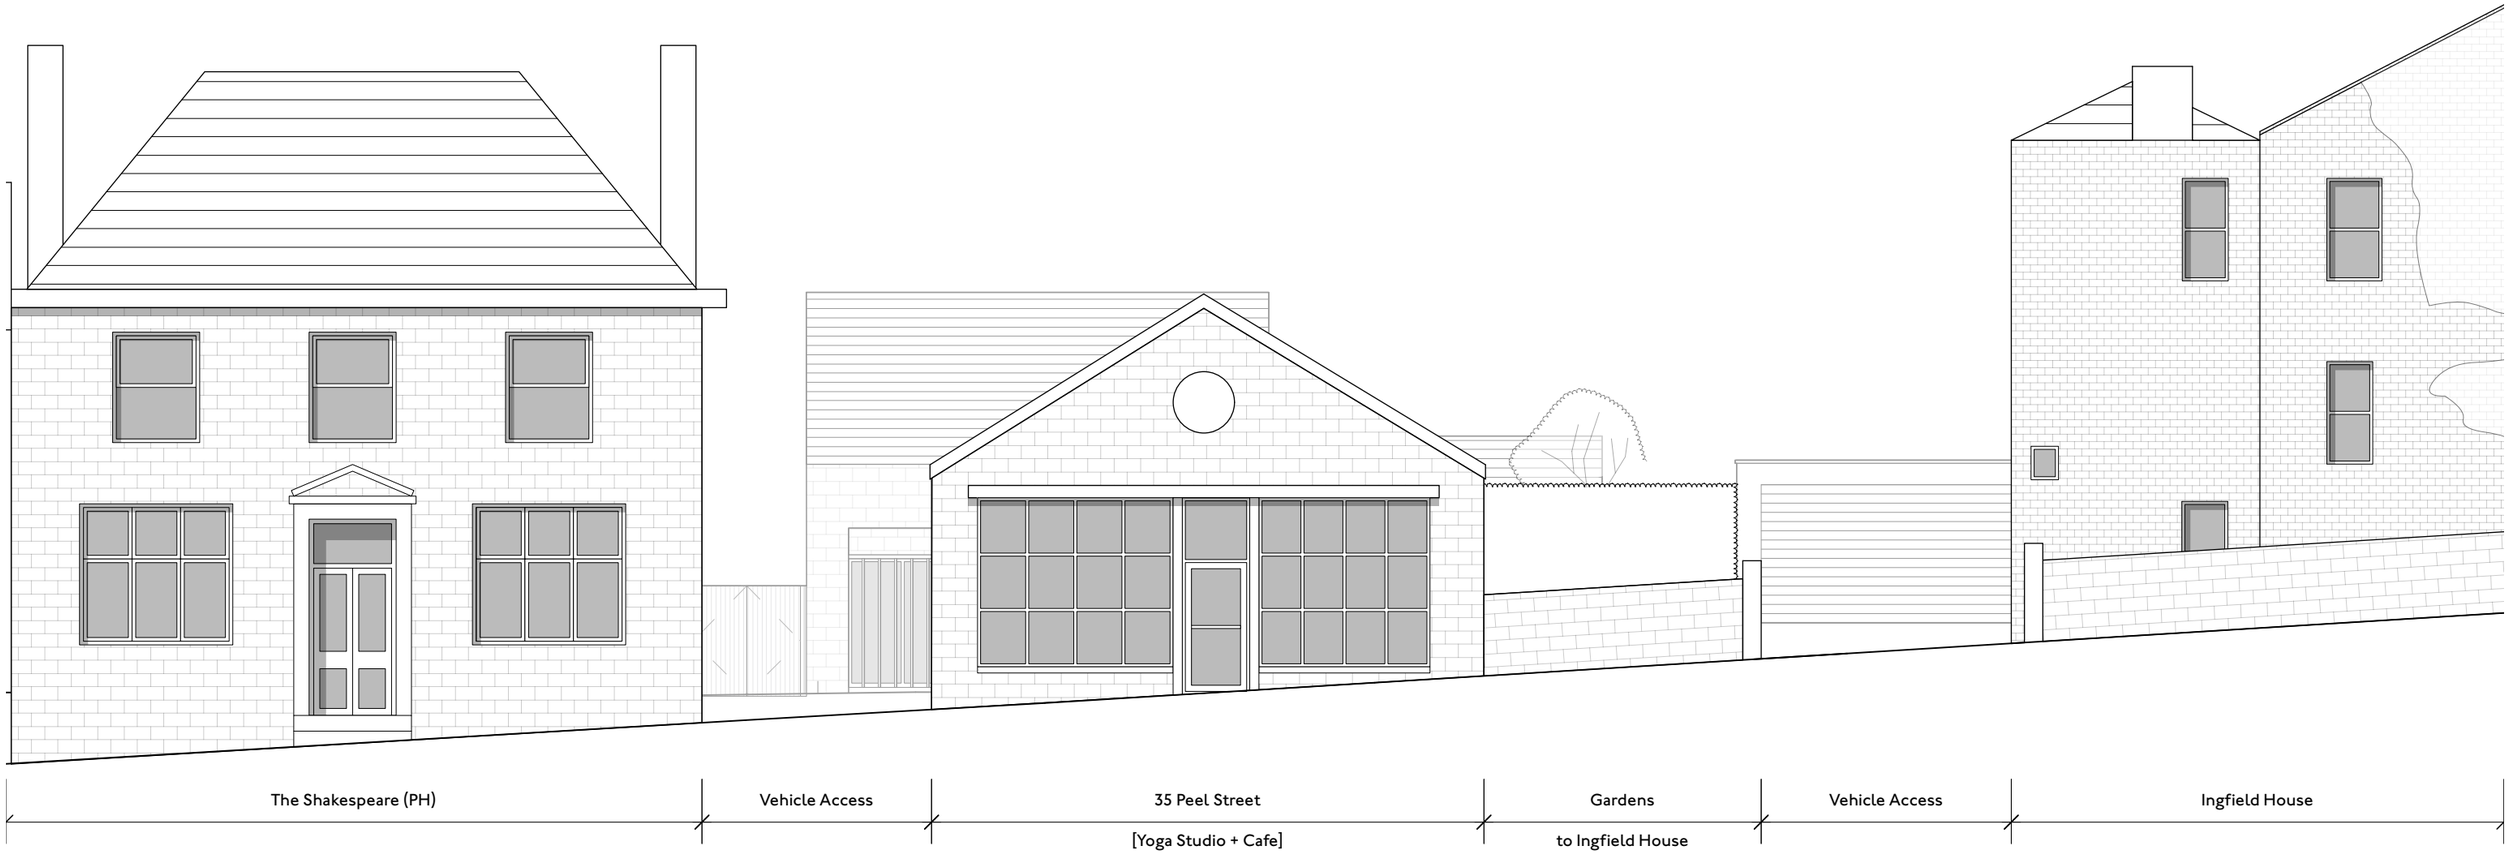


1 1:100
Street Elevation

0 5 10M

HEM ARCHITECTS
Parkhead House, Carver Street, Sheffield, S1 4FS
0114 442 0123
hemarchitects.co.uk
hello@hemarchitects.co.uk

Scale @ A3: 1:100
Purpose: For Information
Status: S2 **Revision:** P9
Drawn: NS **Checked:** AR

P9 17/12/24 AR Amended Planning Submission
P8 20/08/24 AR For Planning Submission

Peel Street
Proposed Street Elevation

Client: Jennie Steele & Hal Lockwood
Drawing No: H2336-HEM-00-ZZ-DR-A-00120

This drawing is the copyright of HEM Architects & should not be reproduced in whole or in part without their written permission.
H2336-HEM-00-ZZ-M3-00101.vwx