AS Autos MOT Test Station

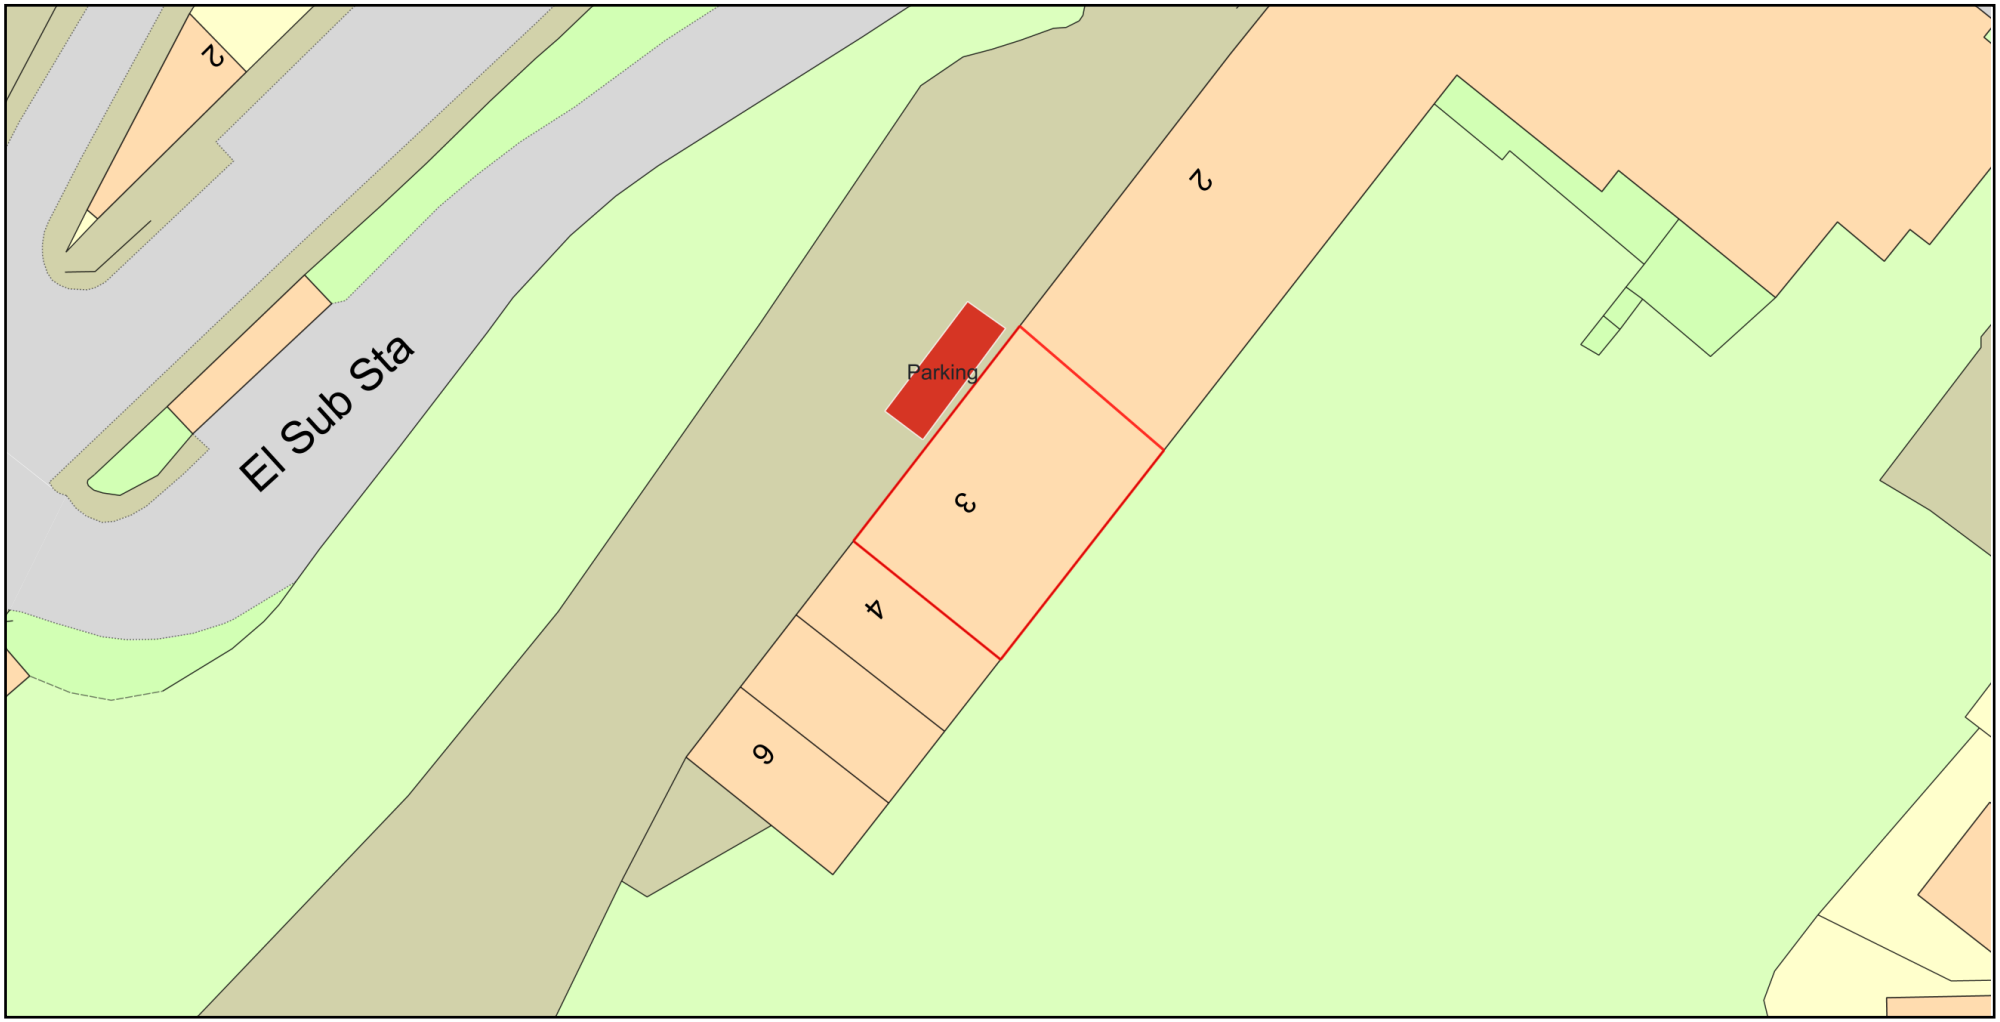

0 20
Metres

N

ReQuestaPlan

Plan Produced for: Kirklees Council

Date Produced: 11 Sep 2024

Plan Reference Number: TQRQM24255121729759

Scale: 1:500 @ A4

© Crown copyright and database rights 2023 OS 100042766