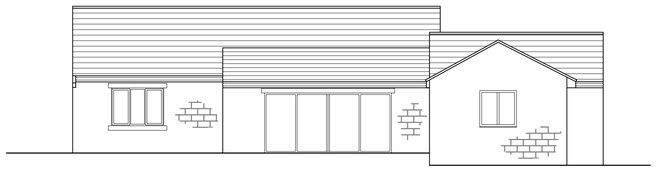

EXISTING EAST ELEVATION
SCALE 1:100

0 1m 2m 3m 4m 5m 10m
SCALE BAR 1:100

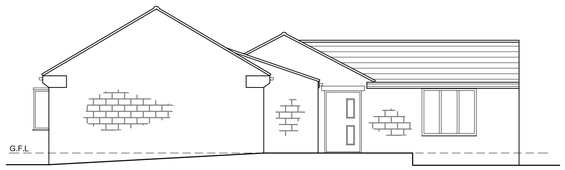

EXISTING SOUTH ELEVATION
SCALE 1:100

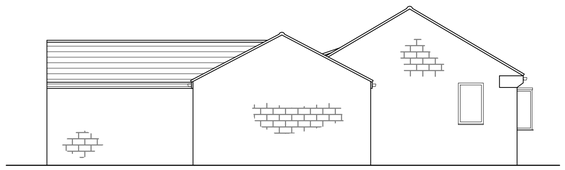

EXISTING NORTH ELEVATION
SCALE 1:100

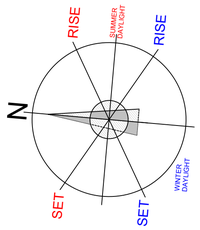

IMAGE 01
EXISTING REAR ELEVATION

IMAGE 02
EXISTING REAR ELEVATION

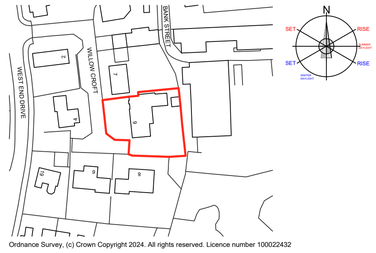

Ordnance Survey, (c) Crown Copyright 2024. All rights reserved. Licence number 100022432

LOCATION PLAN AS EXISTING
SCALE 1:1250

0 5m10m 20m 30m 40m 50m 100m
SCALE BAR 1:1250

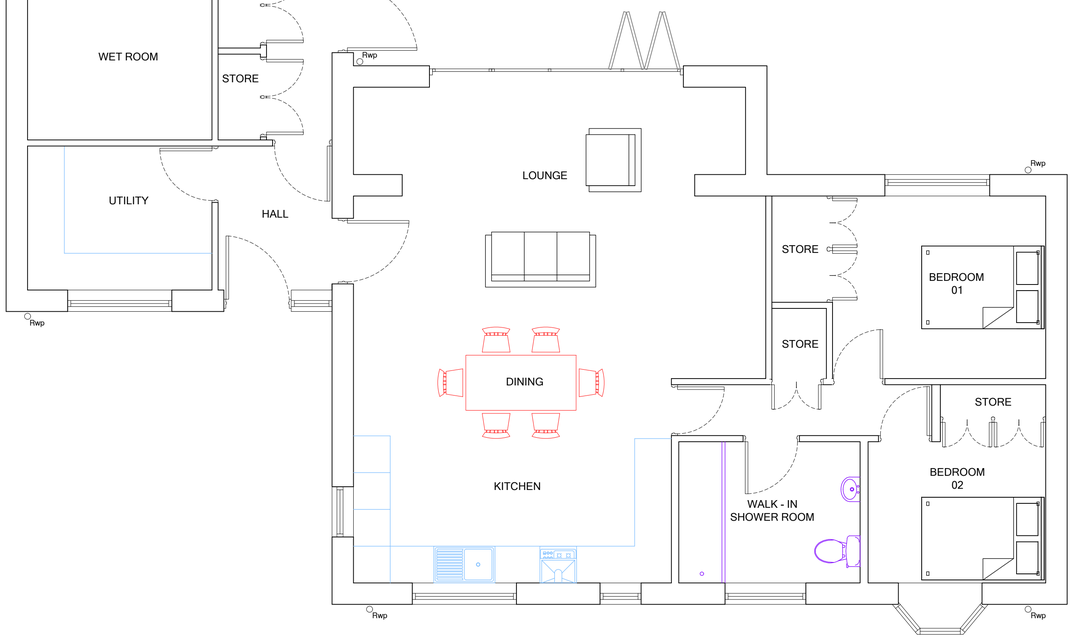

EXISTING GROUND FLOOR PLAN
SCALE: 1:50

0 0.5m 1 1.5m 2m 2.5m 5m
SCALE BAR 1:50

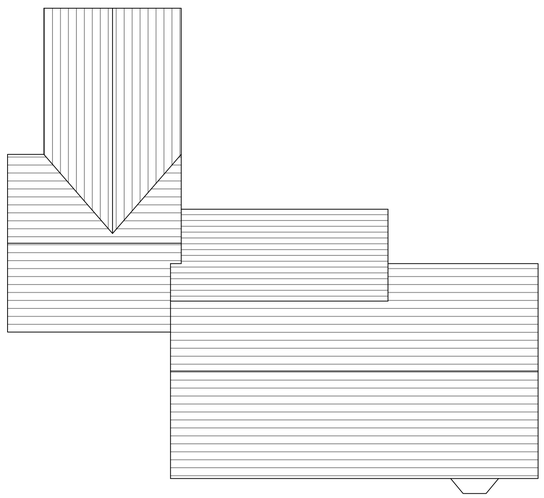

EXISTING ROOF PLAN
SCALE: 1:100

Rev	Note	Initial	Date

T D JAGGER
PROPERTY CONSULTANTS

3 Richmond House, Caldene Business Park,
Mytholmroyd, Hebden Bridge,
West Yorkshire, HX7 5QJ
01422 883317
enquiries@tdjagger.ltd.uk
www.tdjagger.ltd.uk

Client
Kath Holmes

Project
Proposed Single Storey Rear Extension
The Willows, 9 Willowcroft,
Cleckheaton, BD19 6JE

Drawing
Existing Floor Plan,
Roof Plan & Elevations

Date	Drawn	Checked	Scale
Sep 2024	CS	TDJ	As Drwg @ A1

Drwg. No.	Revision
3237 01	-

Drawings are to scale indicated for planning purposes. No scaling permitted for construction purposes. Information on this drawing is copyright. All rights reserved. No part of this work may be reproduced or transmitted in any form by any means, either electronically, mechanically, by photocopying, recording or otherwise stored in any retrieval system of any nature, without the express consent of T D Jagger Ltd.

Dont Ignore Health & Safety
Think Safe Build Safe
It Might Just Save Your Life