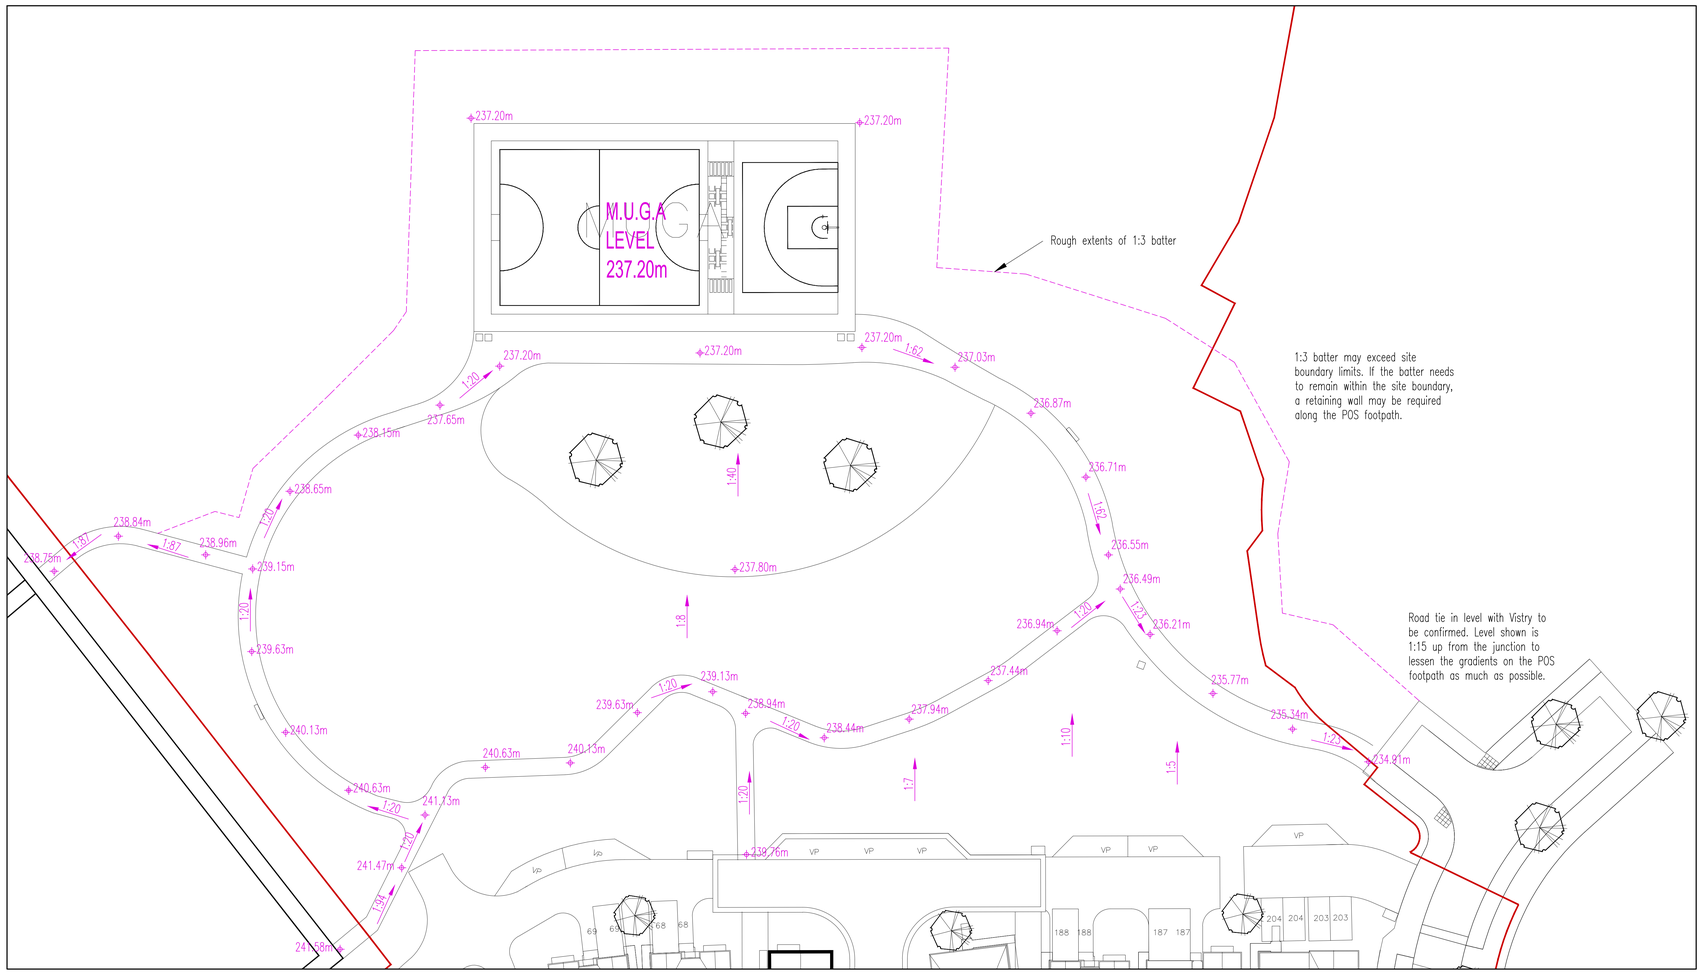

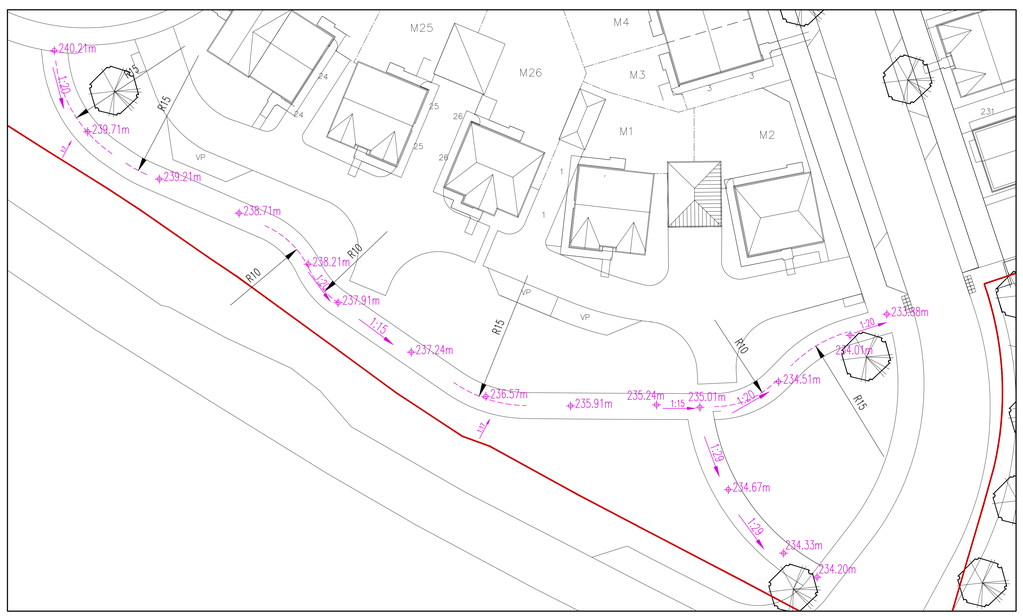

N O T E S

ATTENTION IS DRAWN TO THE REQUIREMENTS OF THE CONSTRUCTION DESIGN AND MANAGEMENT REGULATIONS 2015 AND THE DUTIES AND RESPONSIBILITIES CONTAINED THEREIN.

ALL DESIGNS ARE SUBJECT TO THE APPROVAL OF ALL RELEVANT AUTHORITIES

Rev	By	Date	Revison	Chk
C	DJG	21.07.25	Southern POS path orientation revised	MI
B	DJG	18.07.25	Additional POS area levels shown	MI
A	DJG	11.07.25	POS footpath redrawn to achieve 1:20 gradient	MI
/	DJG	09.07.25	Issued for approval	MI

ARP ASSOCIATES
Chartered Consulting Engineers

Northwest House ■ 3 & 4 Northwest Business Park ◆ Servia Hill, Leeds ◆ LS6 2QH
☎ 0113 243 0490 IB 0113 244 0868 ✉ leeds@arpassociates.co.uk ⊕ www.arpassociates.co.uk

ARP Associates is a trading division of ARP Geotechnical Ltd, a company registered in England and Wales with company number 3771811, whose registered office is at 3/4 Northwest Business Park, Servia Hill, Leeds LS6 2QH.

TITLE
PROPOSED POS AREA LEVELS AND GRADIENTS

PROJECT
BLACKMOORFOOT ROAD HUDDERSFIELD

CLIENT
MILLER HOMES YORKSHIRE

DRAWING STATUS
PLANNING

Scale	Date	Drawn	Chk.
1:250 @ A0	JUL 25	DJG	DJG

Drg. No. ENG-002 Rev C