


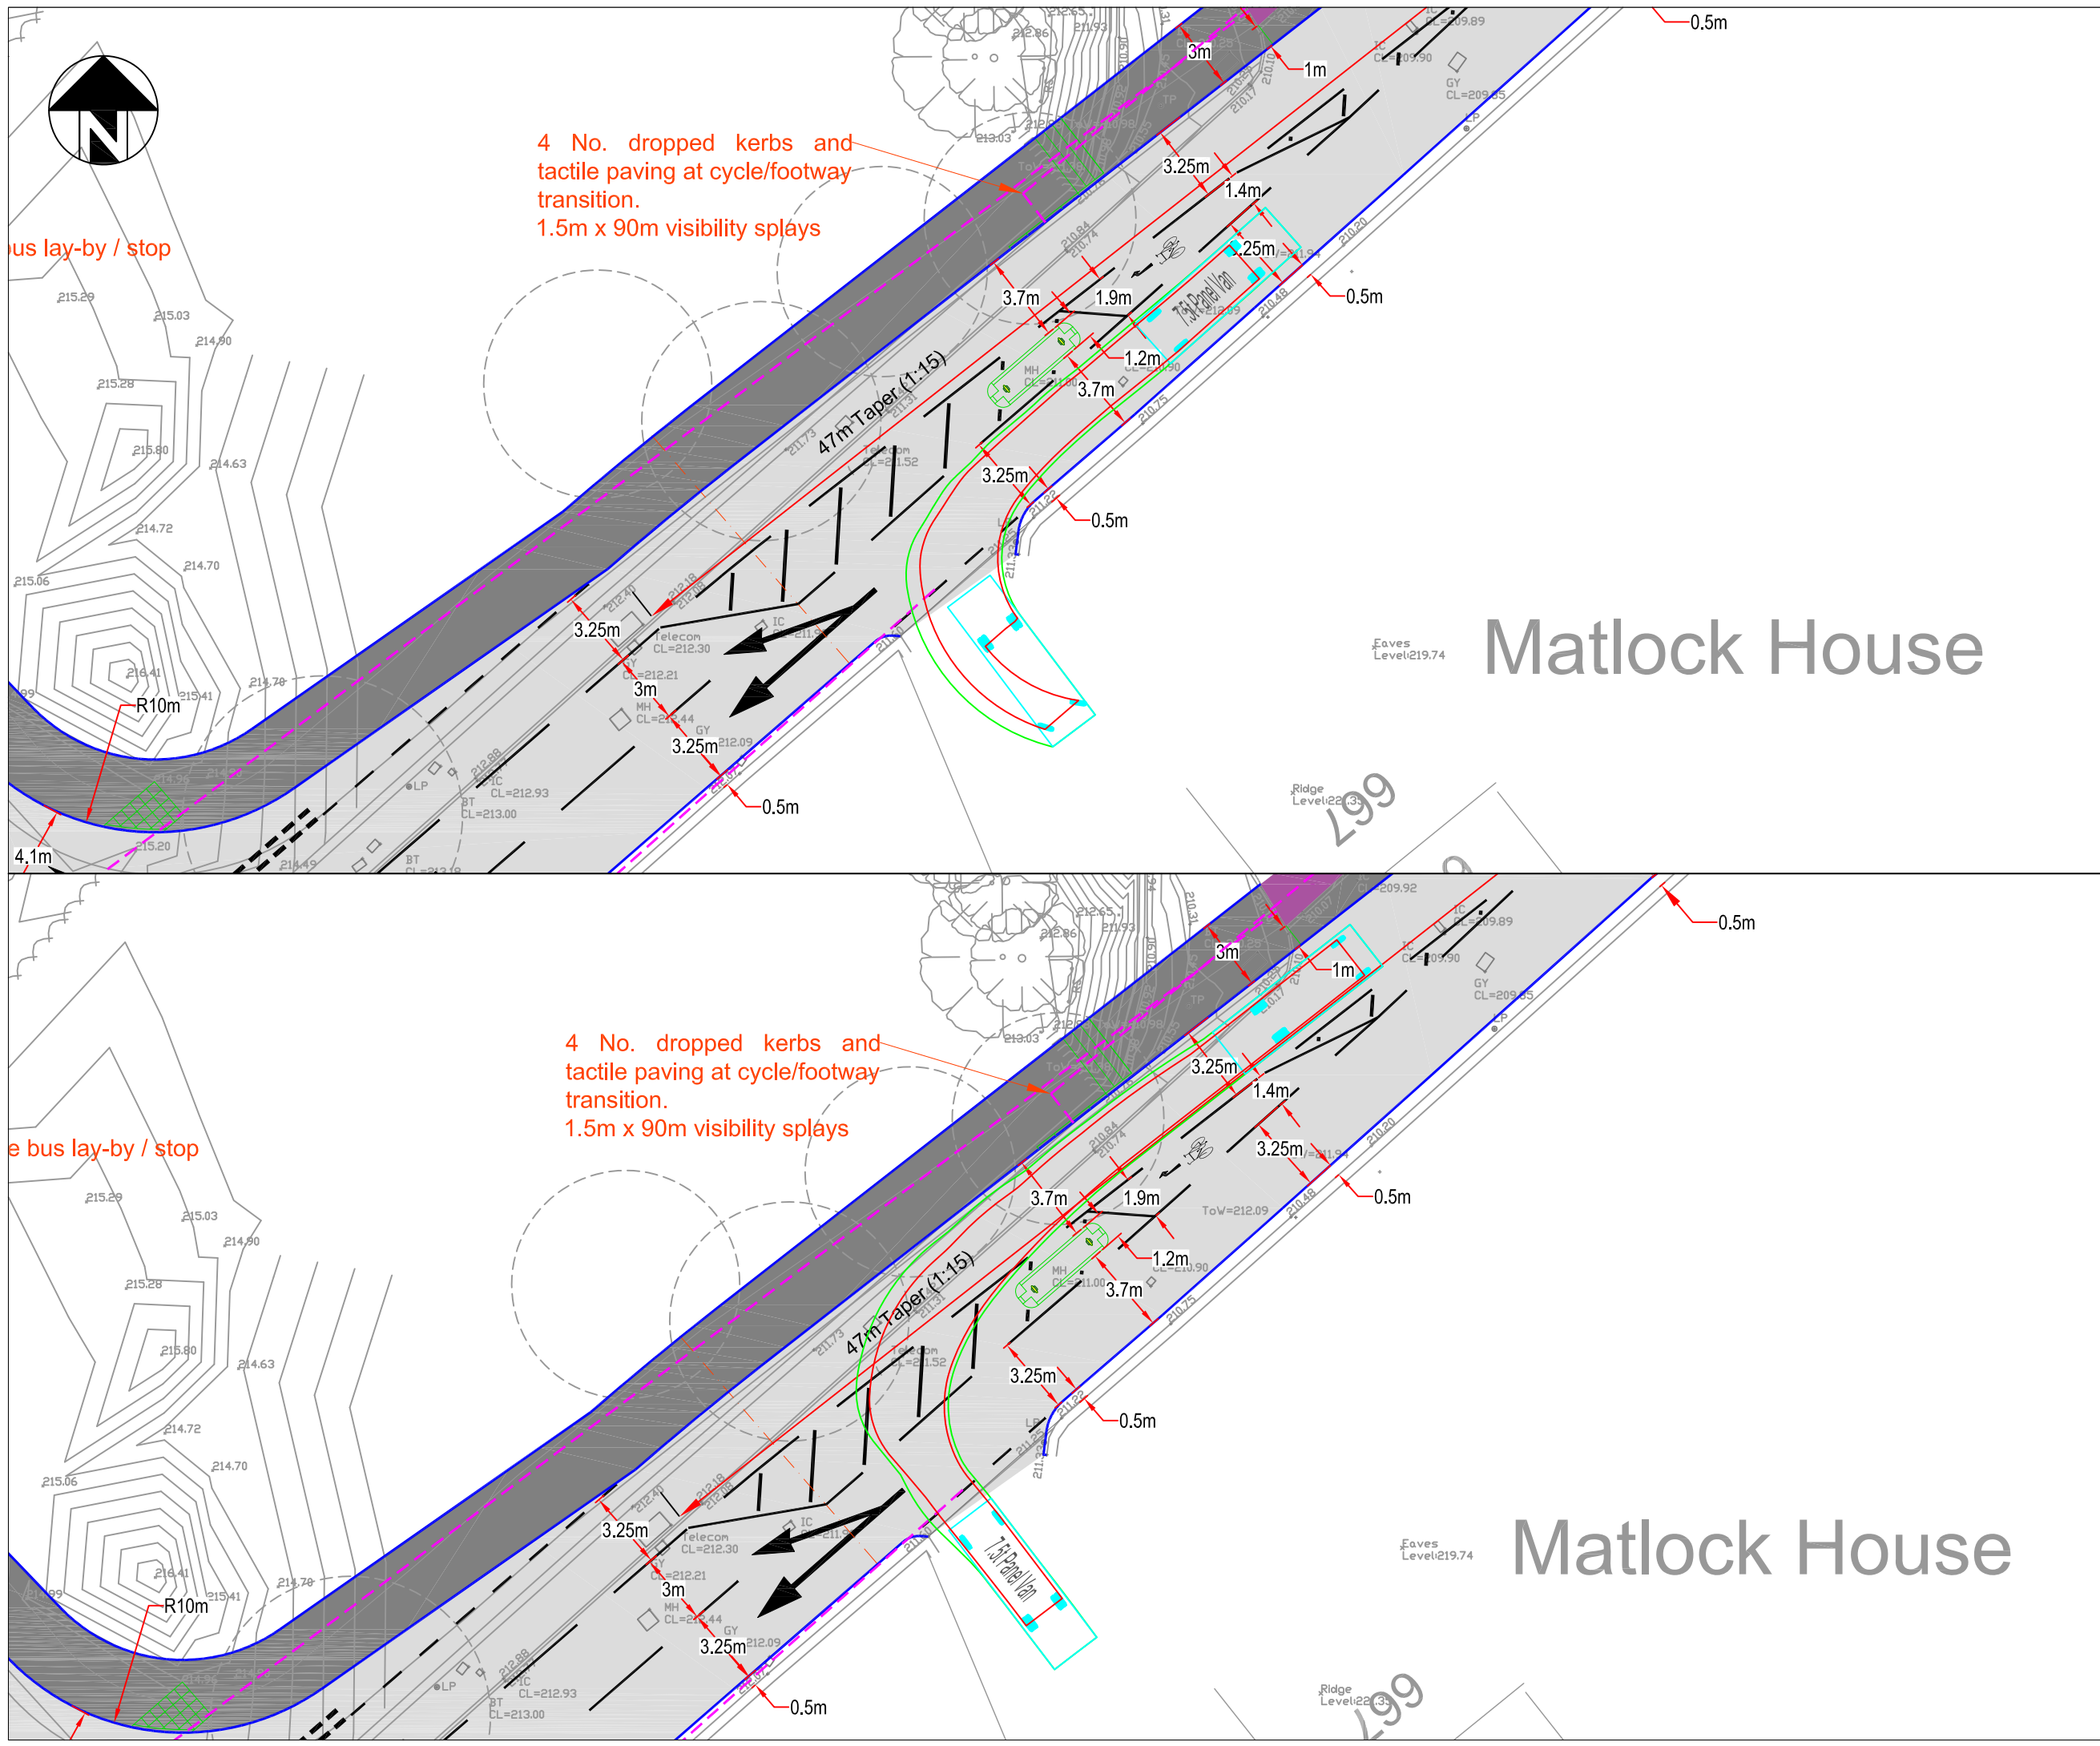

7.210m
2.192m
2.544m
0.316m
1.865m
4.00s
7.400m

Matlock House

Matlock House

P01	Preliminary Issue	00.00.00	X
		Transport Infrastructure Consultants	
		15 St Paul's Str Second Fl Leam LS1 2 www.amatp.co	
Project:			
BLACKMOORFOOT ROAD, HUDDERSFIELD			
Client:			
VISTRY YORKSHIRE			
Drawing:			
SWEPT PATH ANALYSIS OF A LWB PANEL VAN (7.2m) - MATLOCK HOUSE			
Drawn By:		Date:	
RID		01.04.2025	
Checked:		Scale:	Paper:
AMM		1:500	A3
Drawing No.			Rev.
AMA-22224-SK067			P01