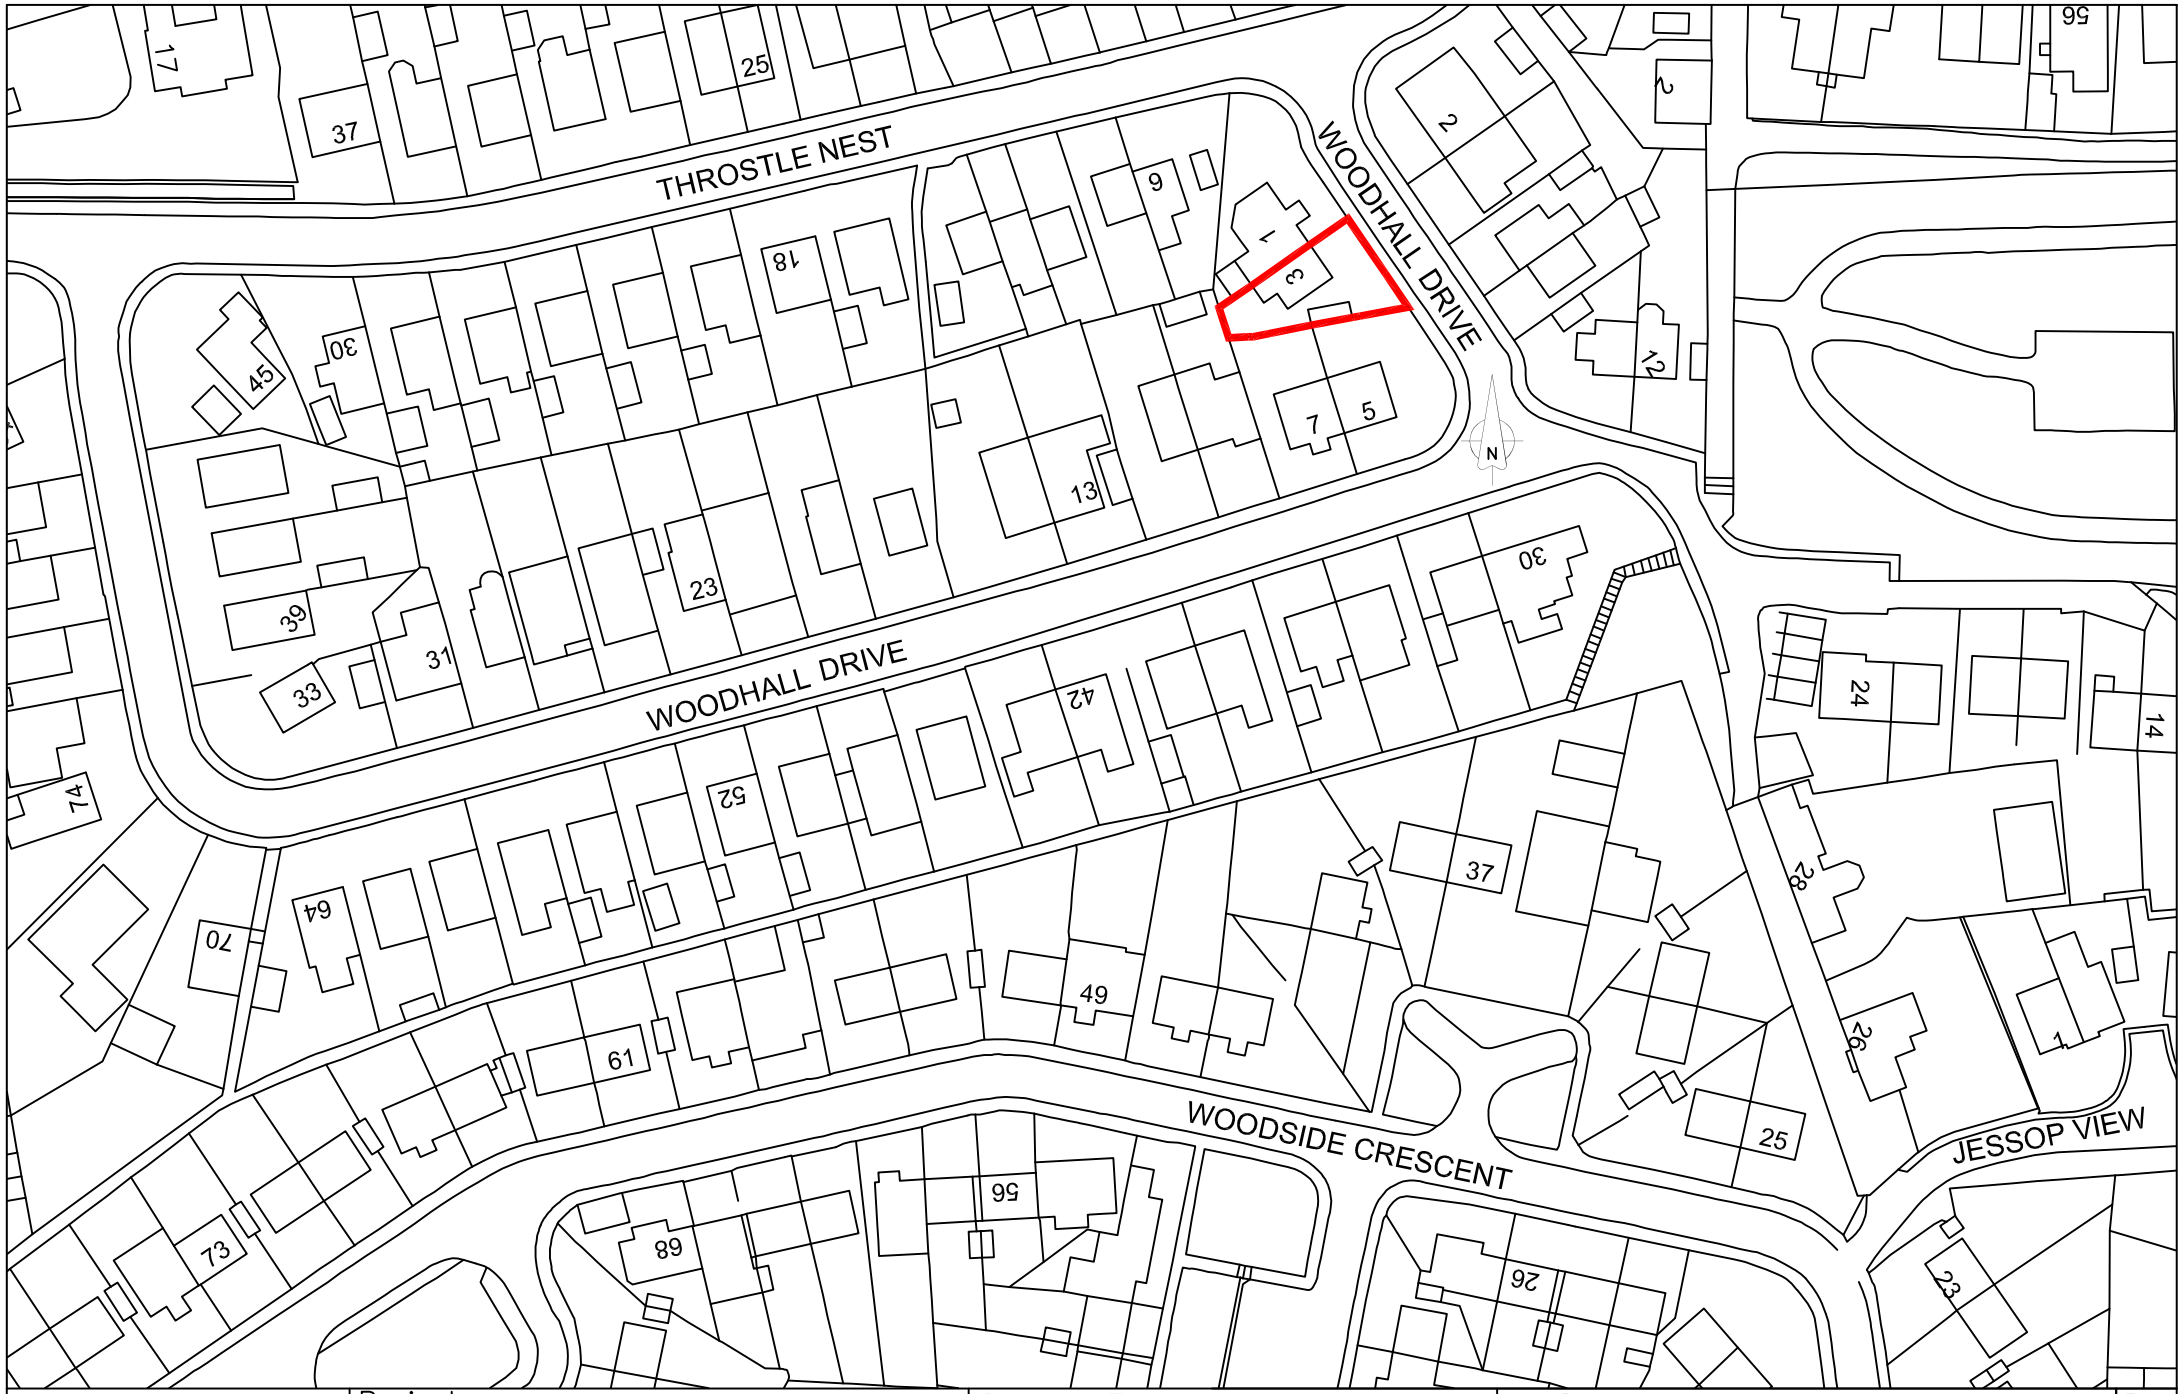

Date:	Project:	Drawing Title:	Drawing No:	Rev
Sept 2024	Side Extension & Front Porch 3 Woodhall Drive, Batley	Location Plan	SK01	
			Scale: 1:1000	Paper Size: A4