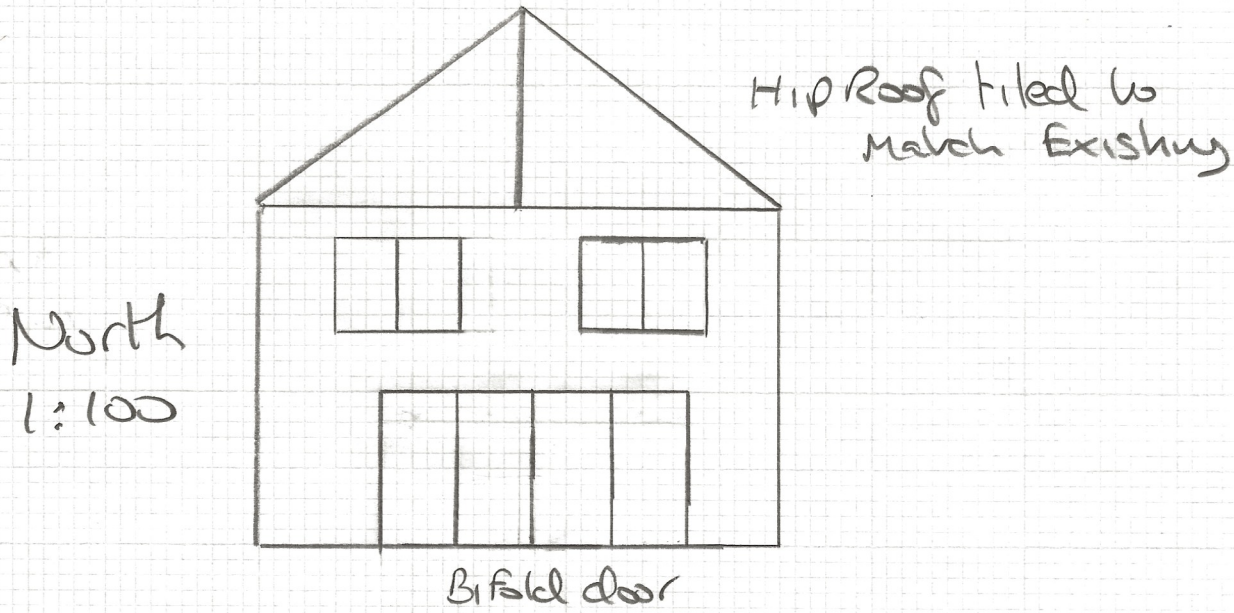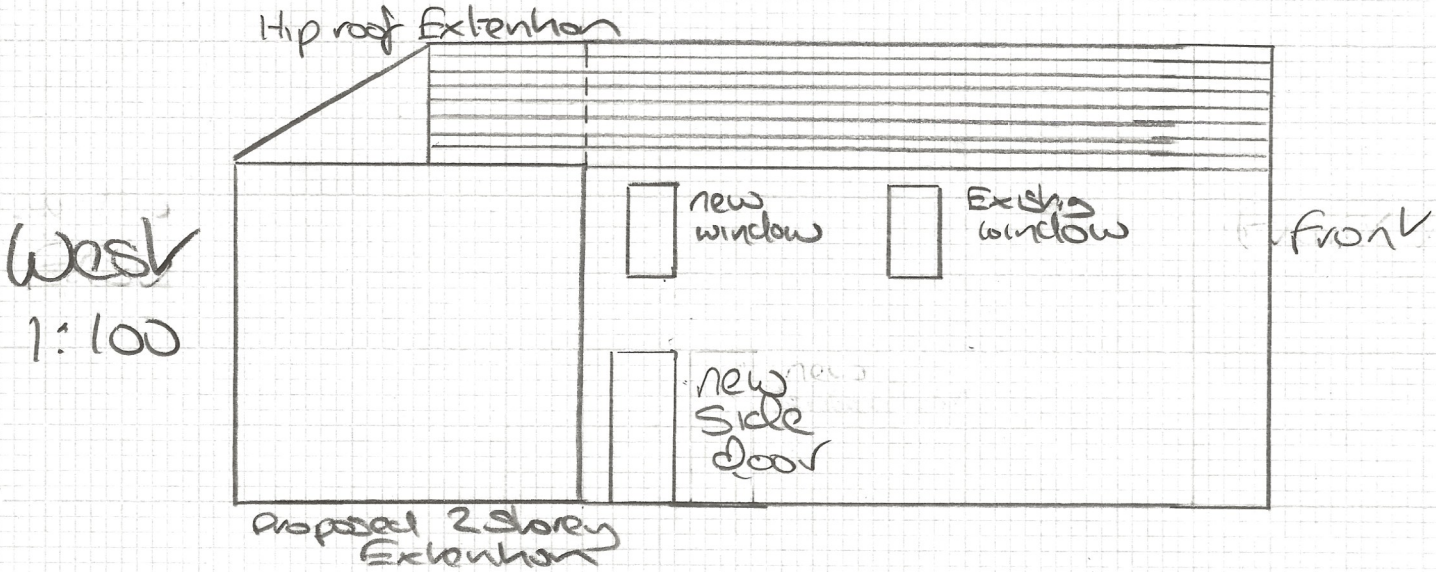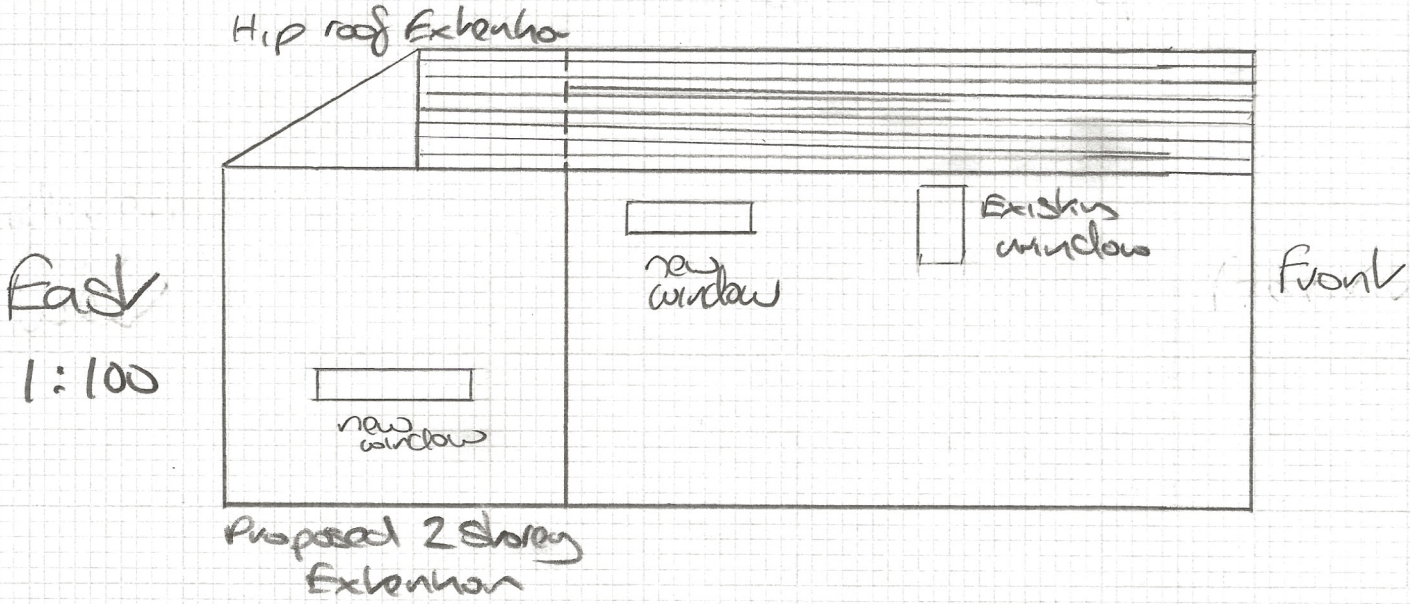Proposed Elevations
- 42 old Mill view, Pewsbury WF12 9QJ
- Scale 1:100
- PP13405162