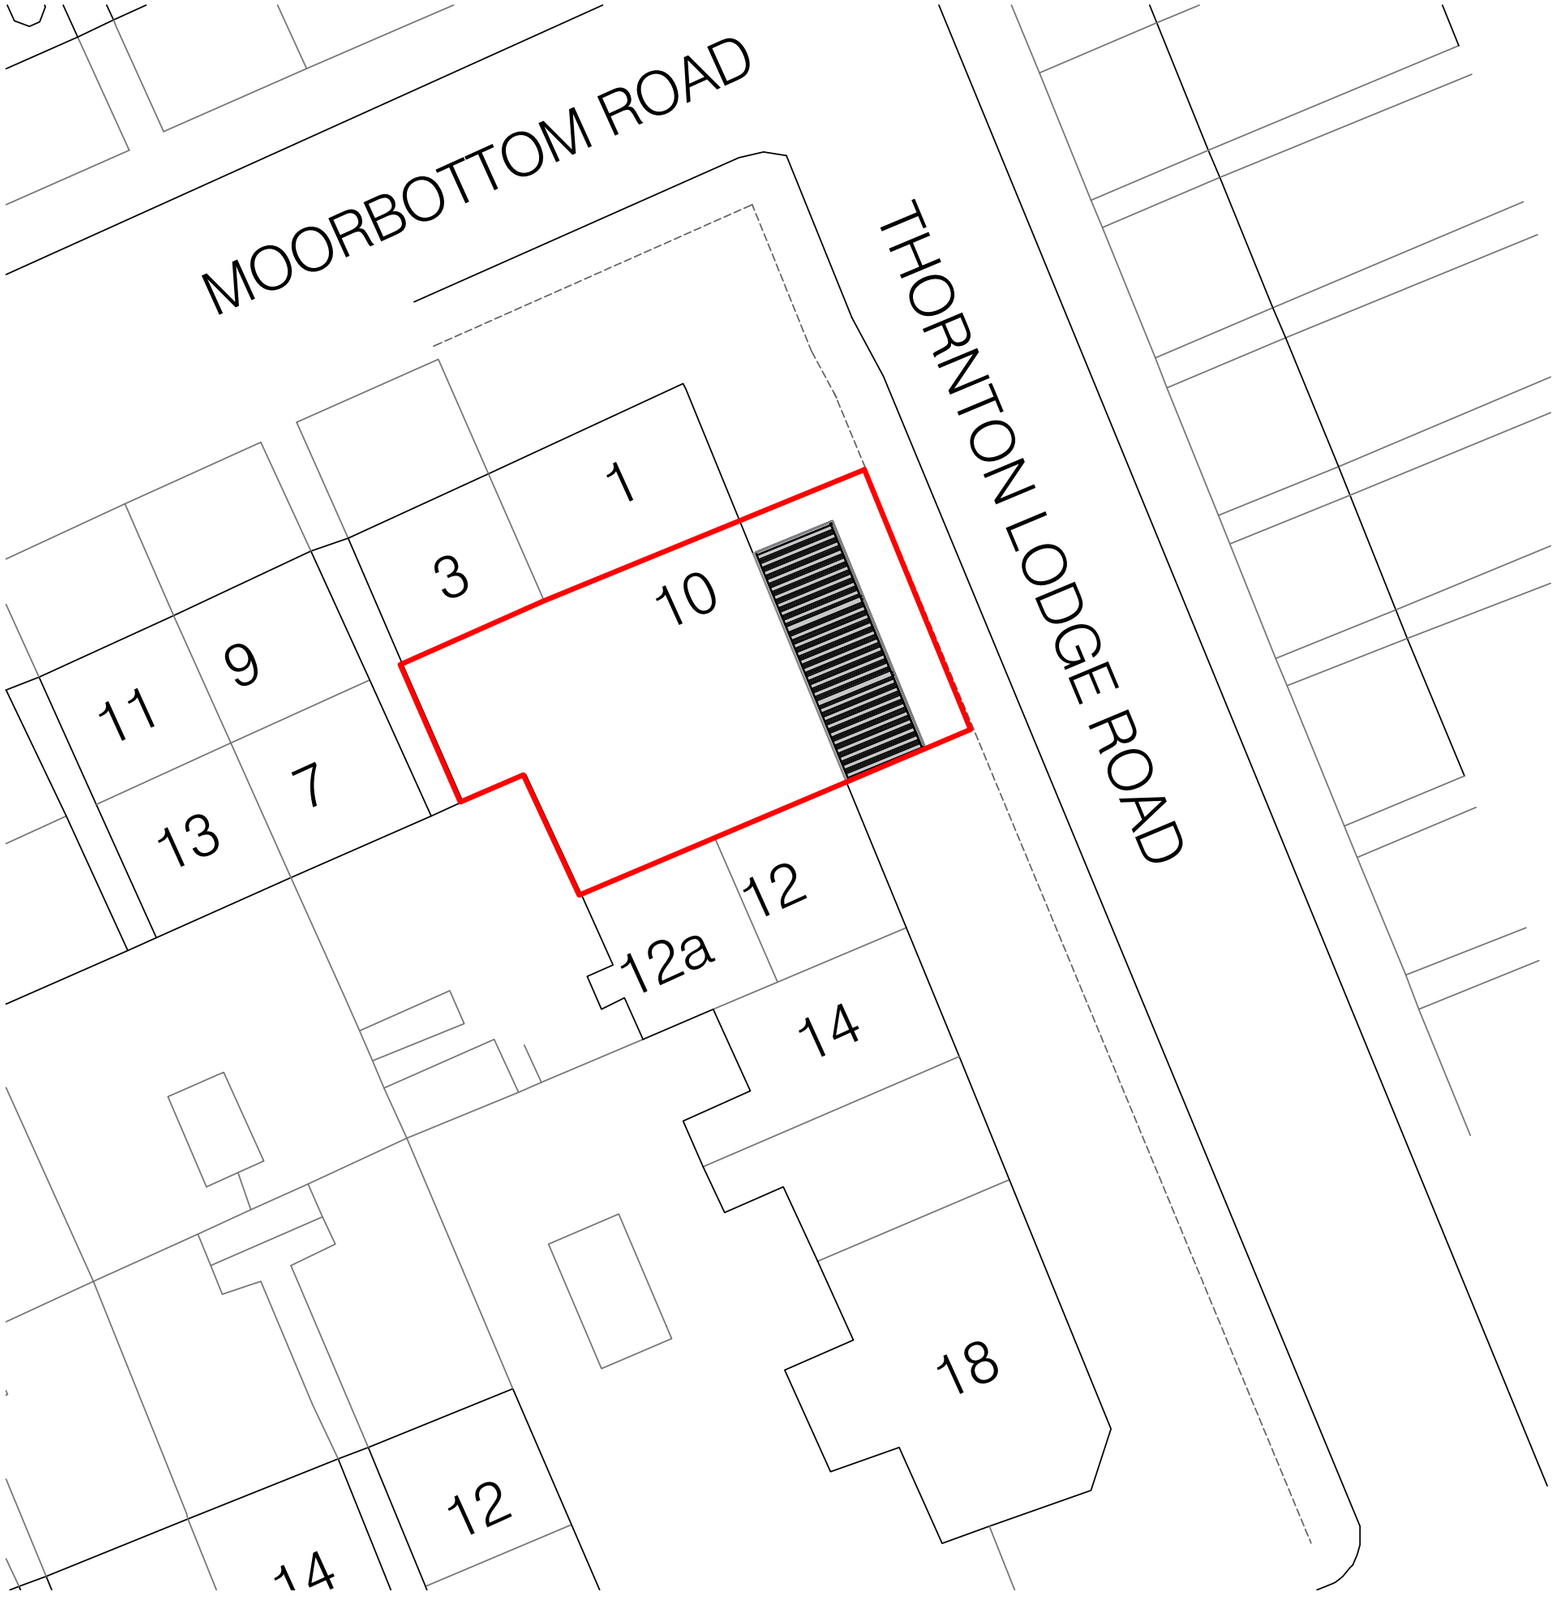

Proposed Site Plan 1:200

Do not scale from this drawing unless for Planning purposes.

Written dimensions only shall be taken from this drawing.

All dimensions are approximate and must be checked on site by the Contractor prior to the commencement of any fabrication or building works on site and where applicable, all dimensions and details are to be read in conjunction with any specialist consultants' drawings.

Revision	Date	Description

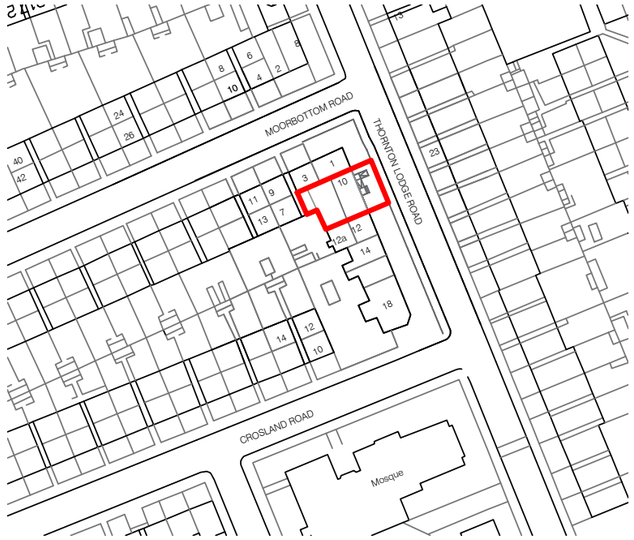

Location Plan 1:1250

Drawing Title

Proposed Shopfront & Canopy
10 Thornton Lodge Road,
Thornton Lodge, Huddersfield,
HD1 3JQ

Drawing Title

Location & Site Plan
Proposed

Date
09.09.2024

Scale
1/200
1/1250

Drawing No
PL02_Rev01