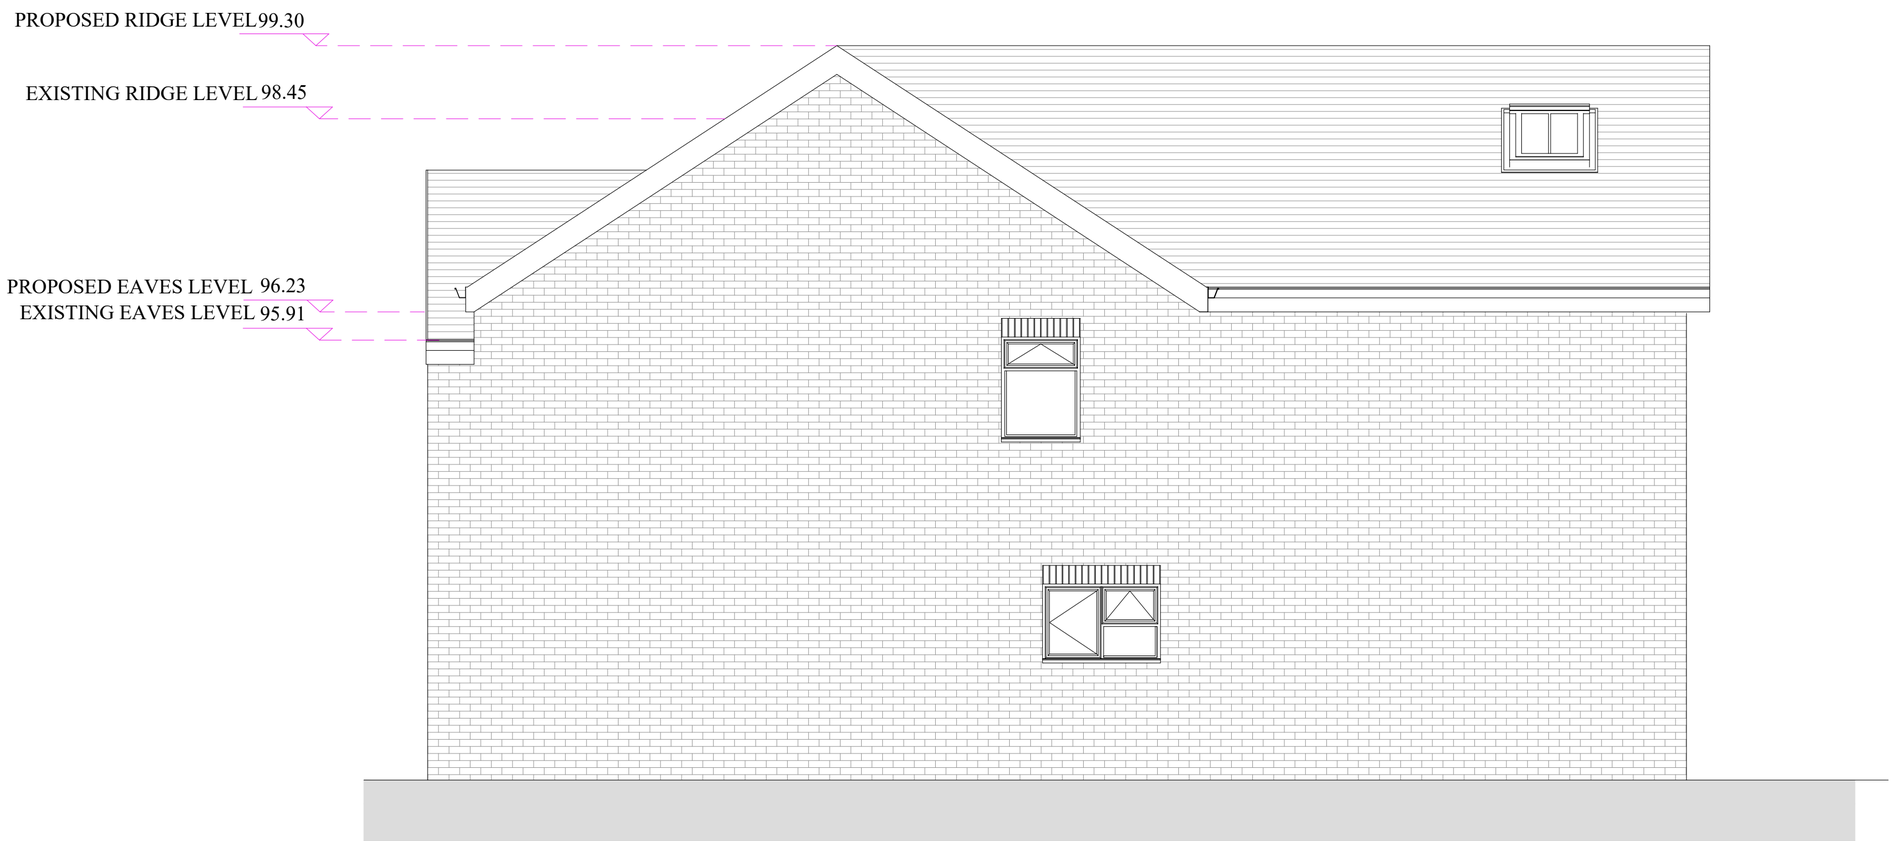

01 Proposed West Side Elevation
Scale 1 :50 @ A2

0 1 2 3
Scale Bar 1:50

General Notes:

All site dimensions shall be verified by the Contractor on site prior to commencing any works.

Do not scale from this drawing.

Design intent drawing only. Construction to comply with latest building regulation requirements.

This drawing is the property of "Design Studio Architecture" and copyright is reserved by them. The drawing is not to be copied or disclosed by or to any unauthorised persons without the prior written consent of Design Studio Architecture.

Rev	Description	Date	Dr by	App by
-	First issue	15.09.2024	SM	AM

DESIGN
ARCHITECTURE
STUDIO.

client name
Mr Zubair Patel

project
23 Oldroyd Way

drawing
Proposed West Side Elevation

project number		scale
DAS009		1:50 @ A2
drawing number	**rev**	**issue status**
A113	-	Planning

This drawing is to be read in conjunction with all related drawings. All dimensions must be checked and verified on site before commencing any work or producing shop drawings. The originator should be notified immediately of any discrepancy. This drawing is copyright and remains the property of Design Studio Architecture.