


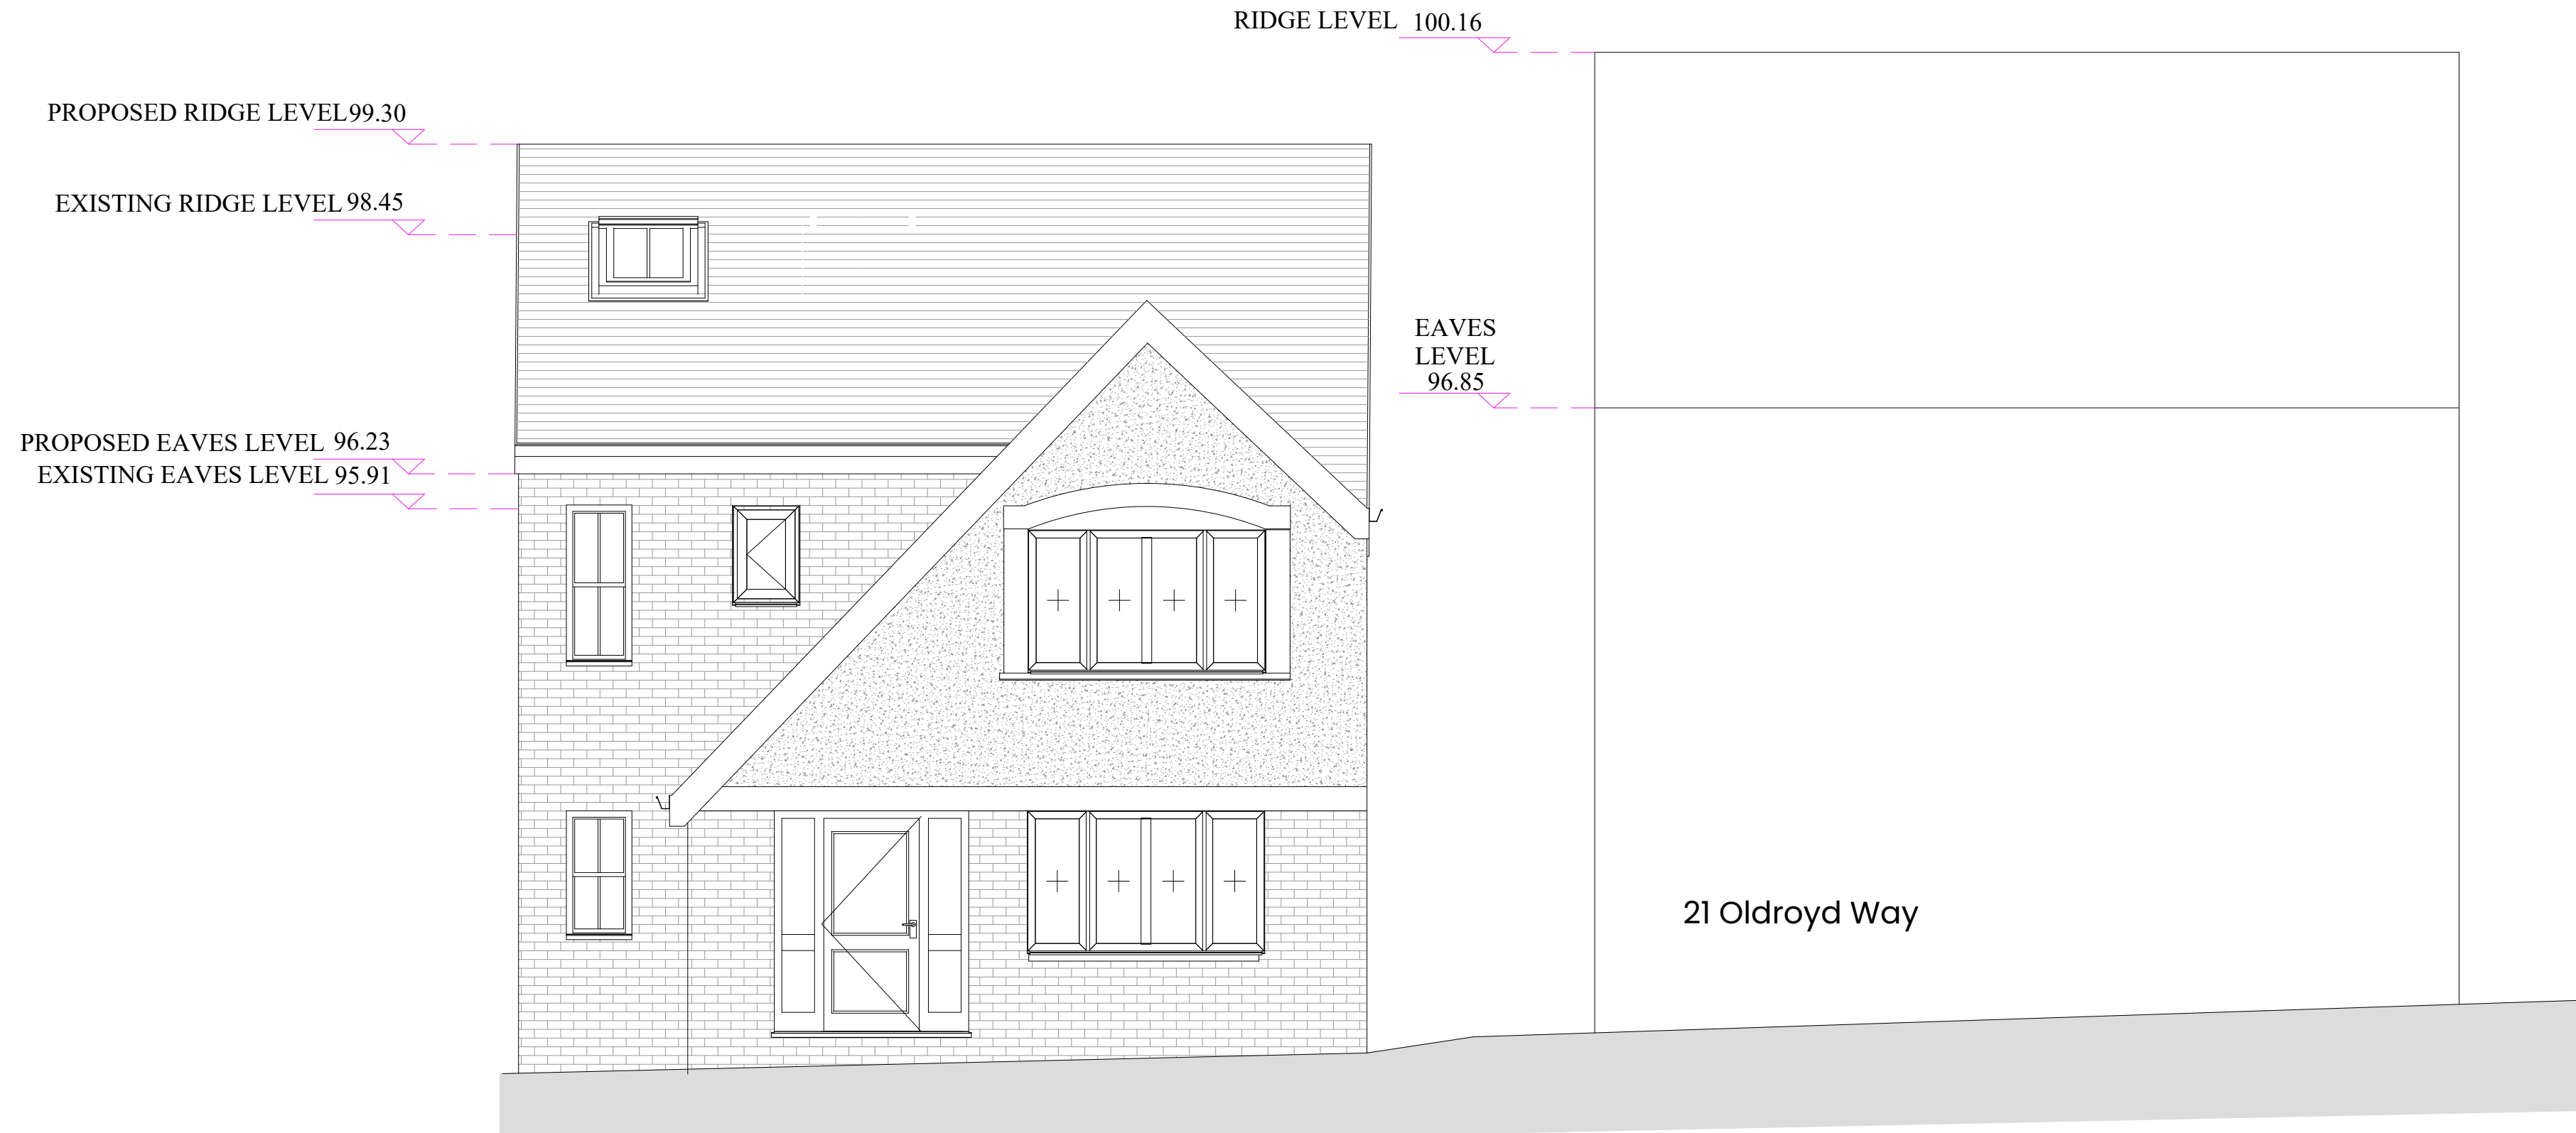

General Notes:

All site dimensions shall be verified by the Contractor on site prior to commencing any works.

Do not scale from this drawing.

Design intent drawing only. Construction to comply with latest building regulation requirements.

This drawing is the property of "Design Studio Architecture" and copyright is reserved by them. The drawing is not to be copied or disclosed by or to any unauthorised persons without the prior written consent of Design Studio Architecture.

-	First issue	15.09.2024	SM	AM	
Rev	Description	Date	Dr by	App by	

**DESIGN
ARCHITECTURE
STUDIO.**

01 Proposed North Side Elevation
Scale 1:50 @ A2

client name Mr Zubair Patel			
project 23 Oldroyd Way			
drawing Proposed North Side Elevation			
project number DAS009		scale 1:50 @ A2	
drawing number A111	rev -	issue status Planning	
This drawing is to be read in conjunction with all related drawings. All dimensions must be checked and verified on site before commencing any work or producing shop drawings. The originator should be notified immediately of any discrepancy. This drawing is copyright and remains the property of Design Studio Architecture.			