




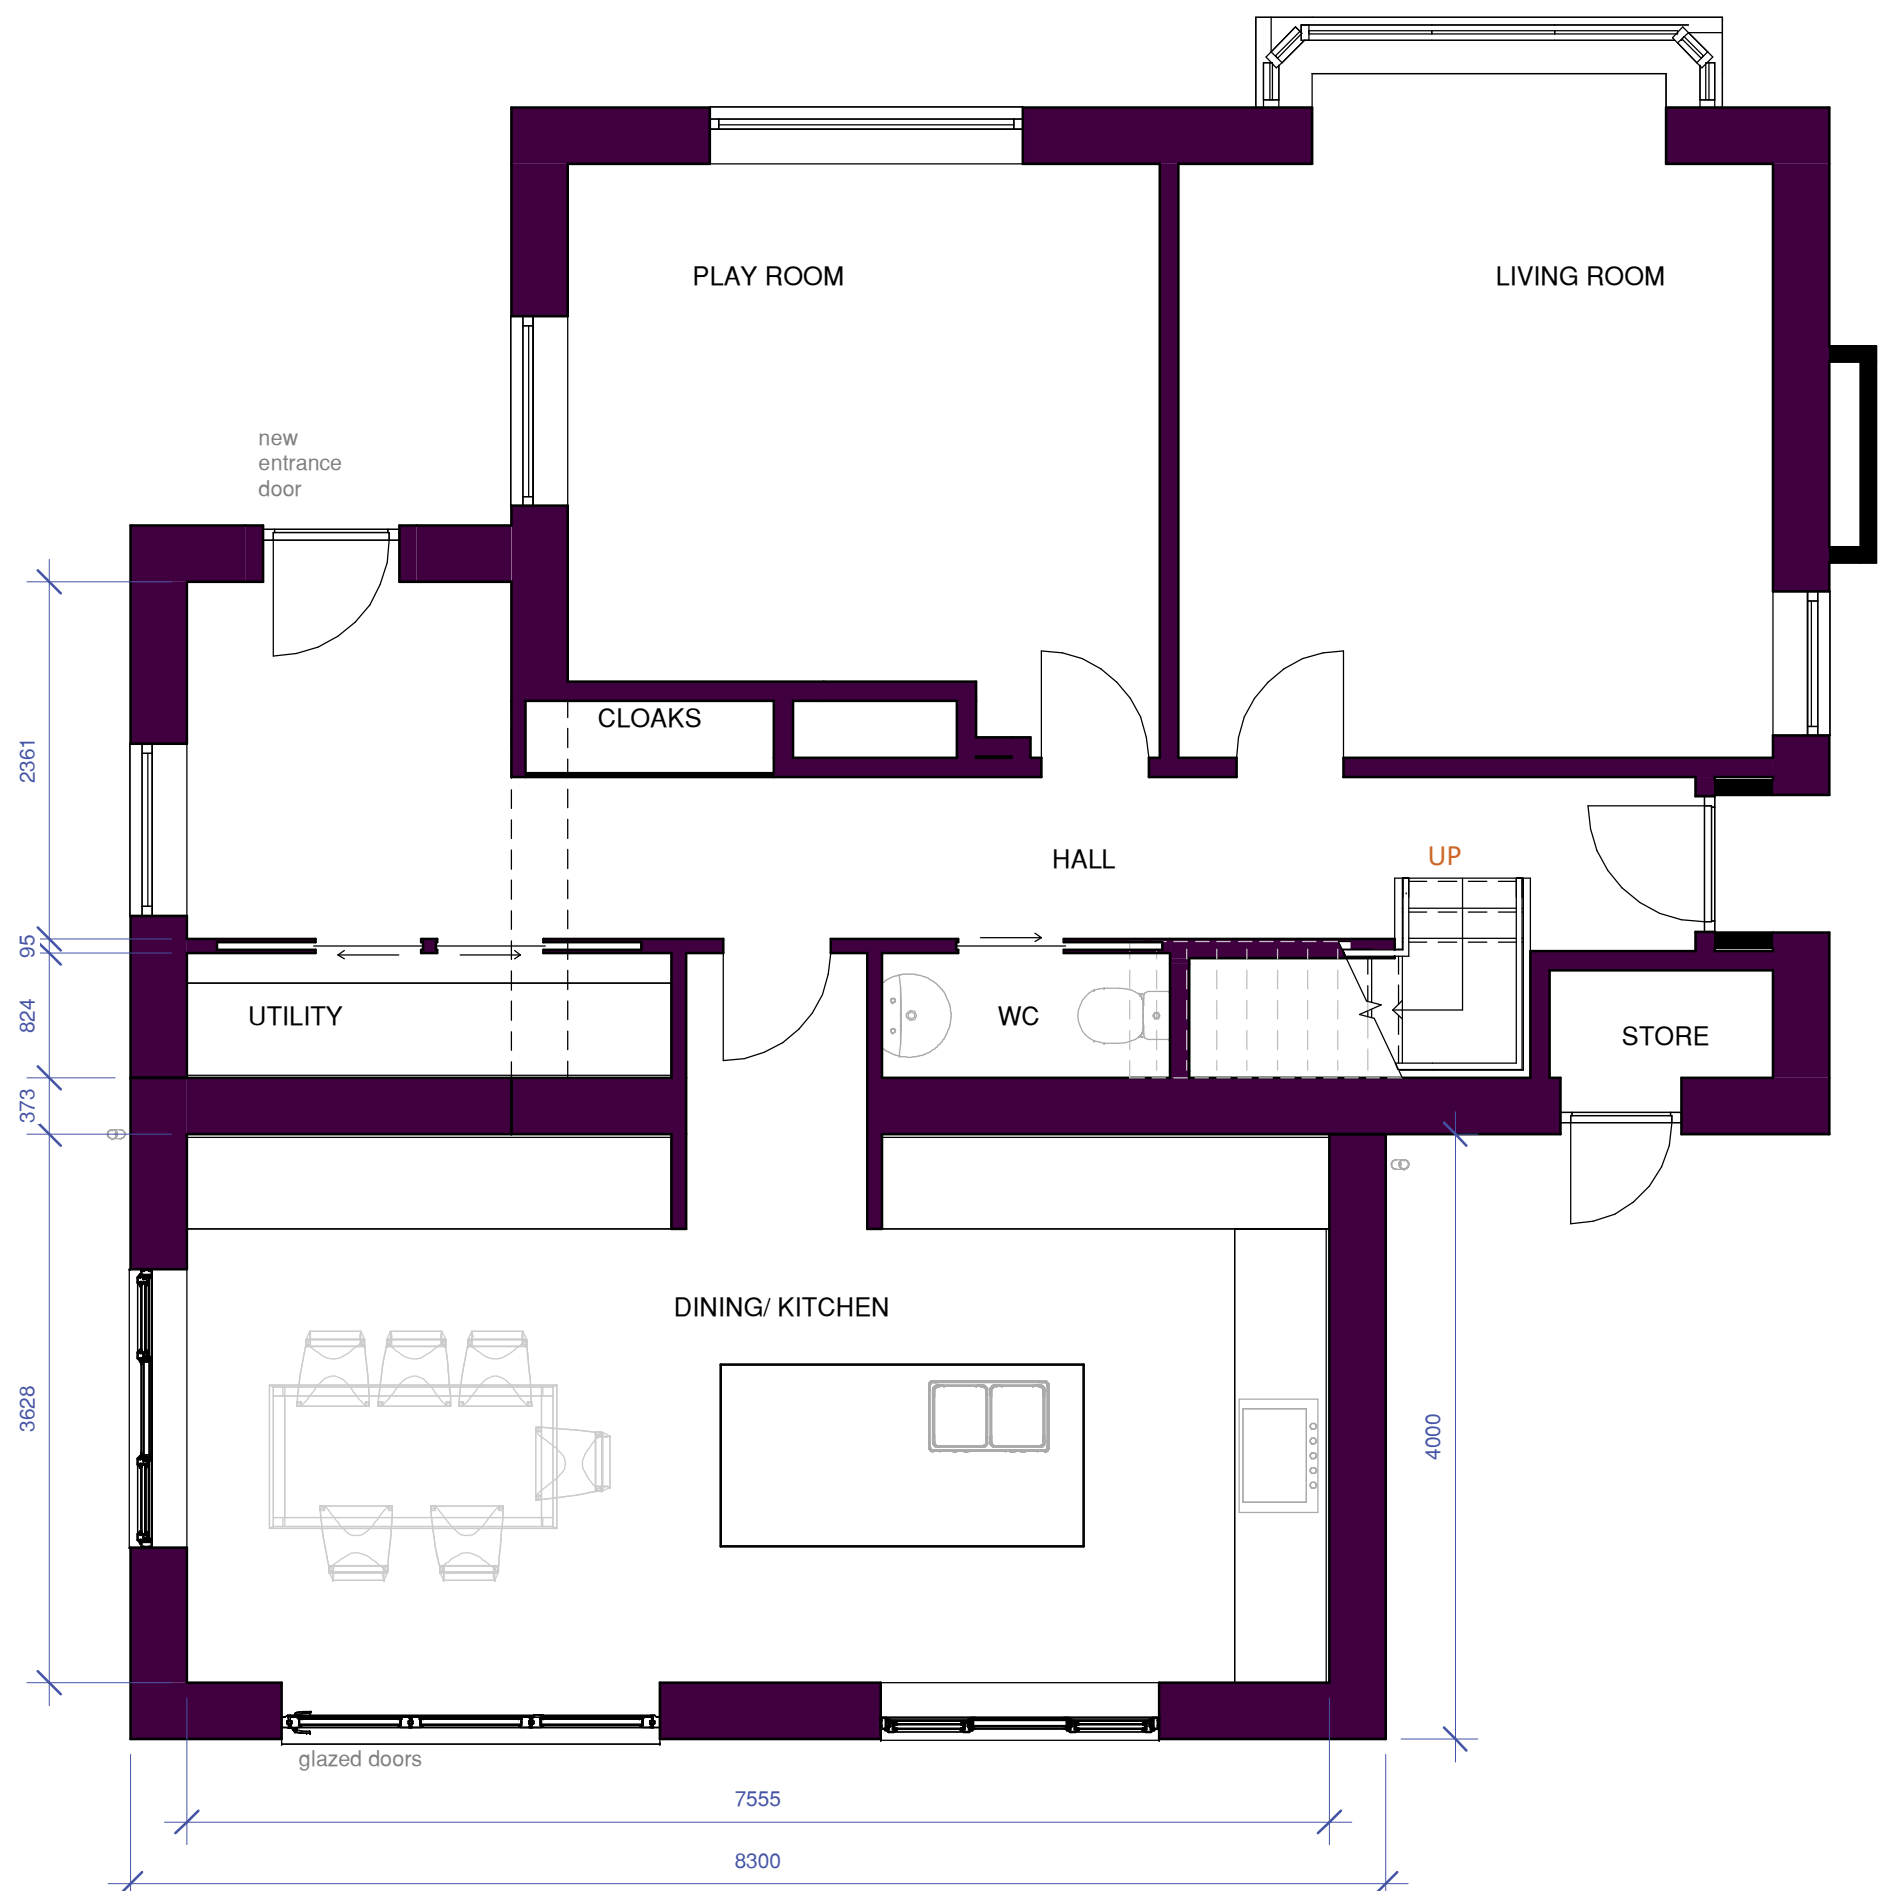


1 GROUND FLOOR PLAN AS PROPOSED
Scale - 1 : 50

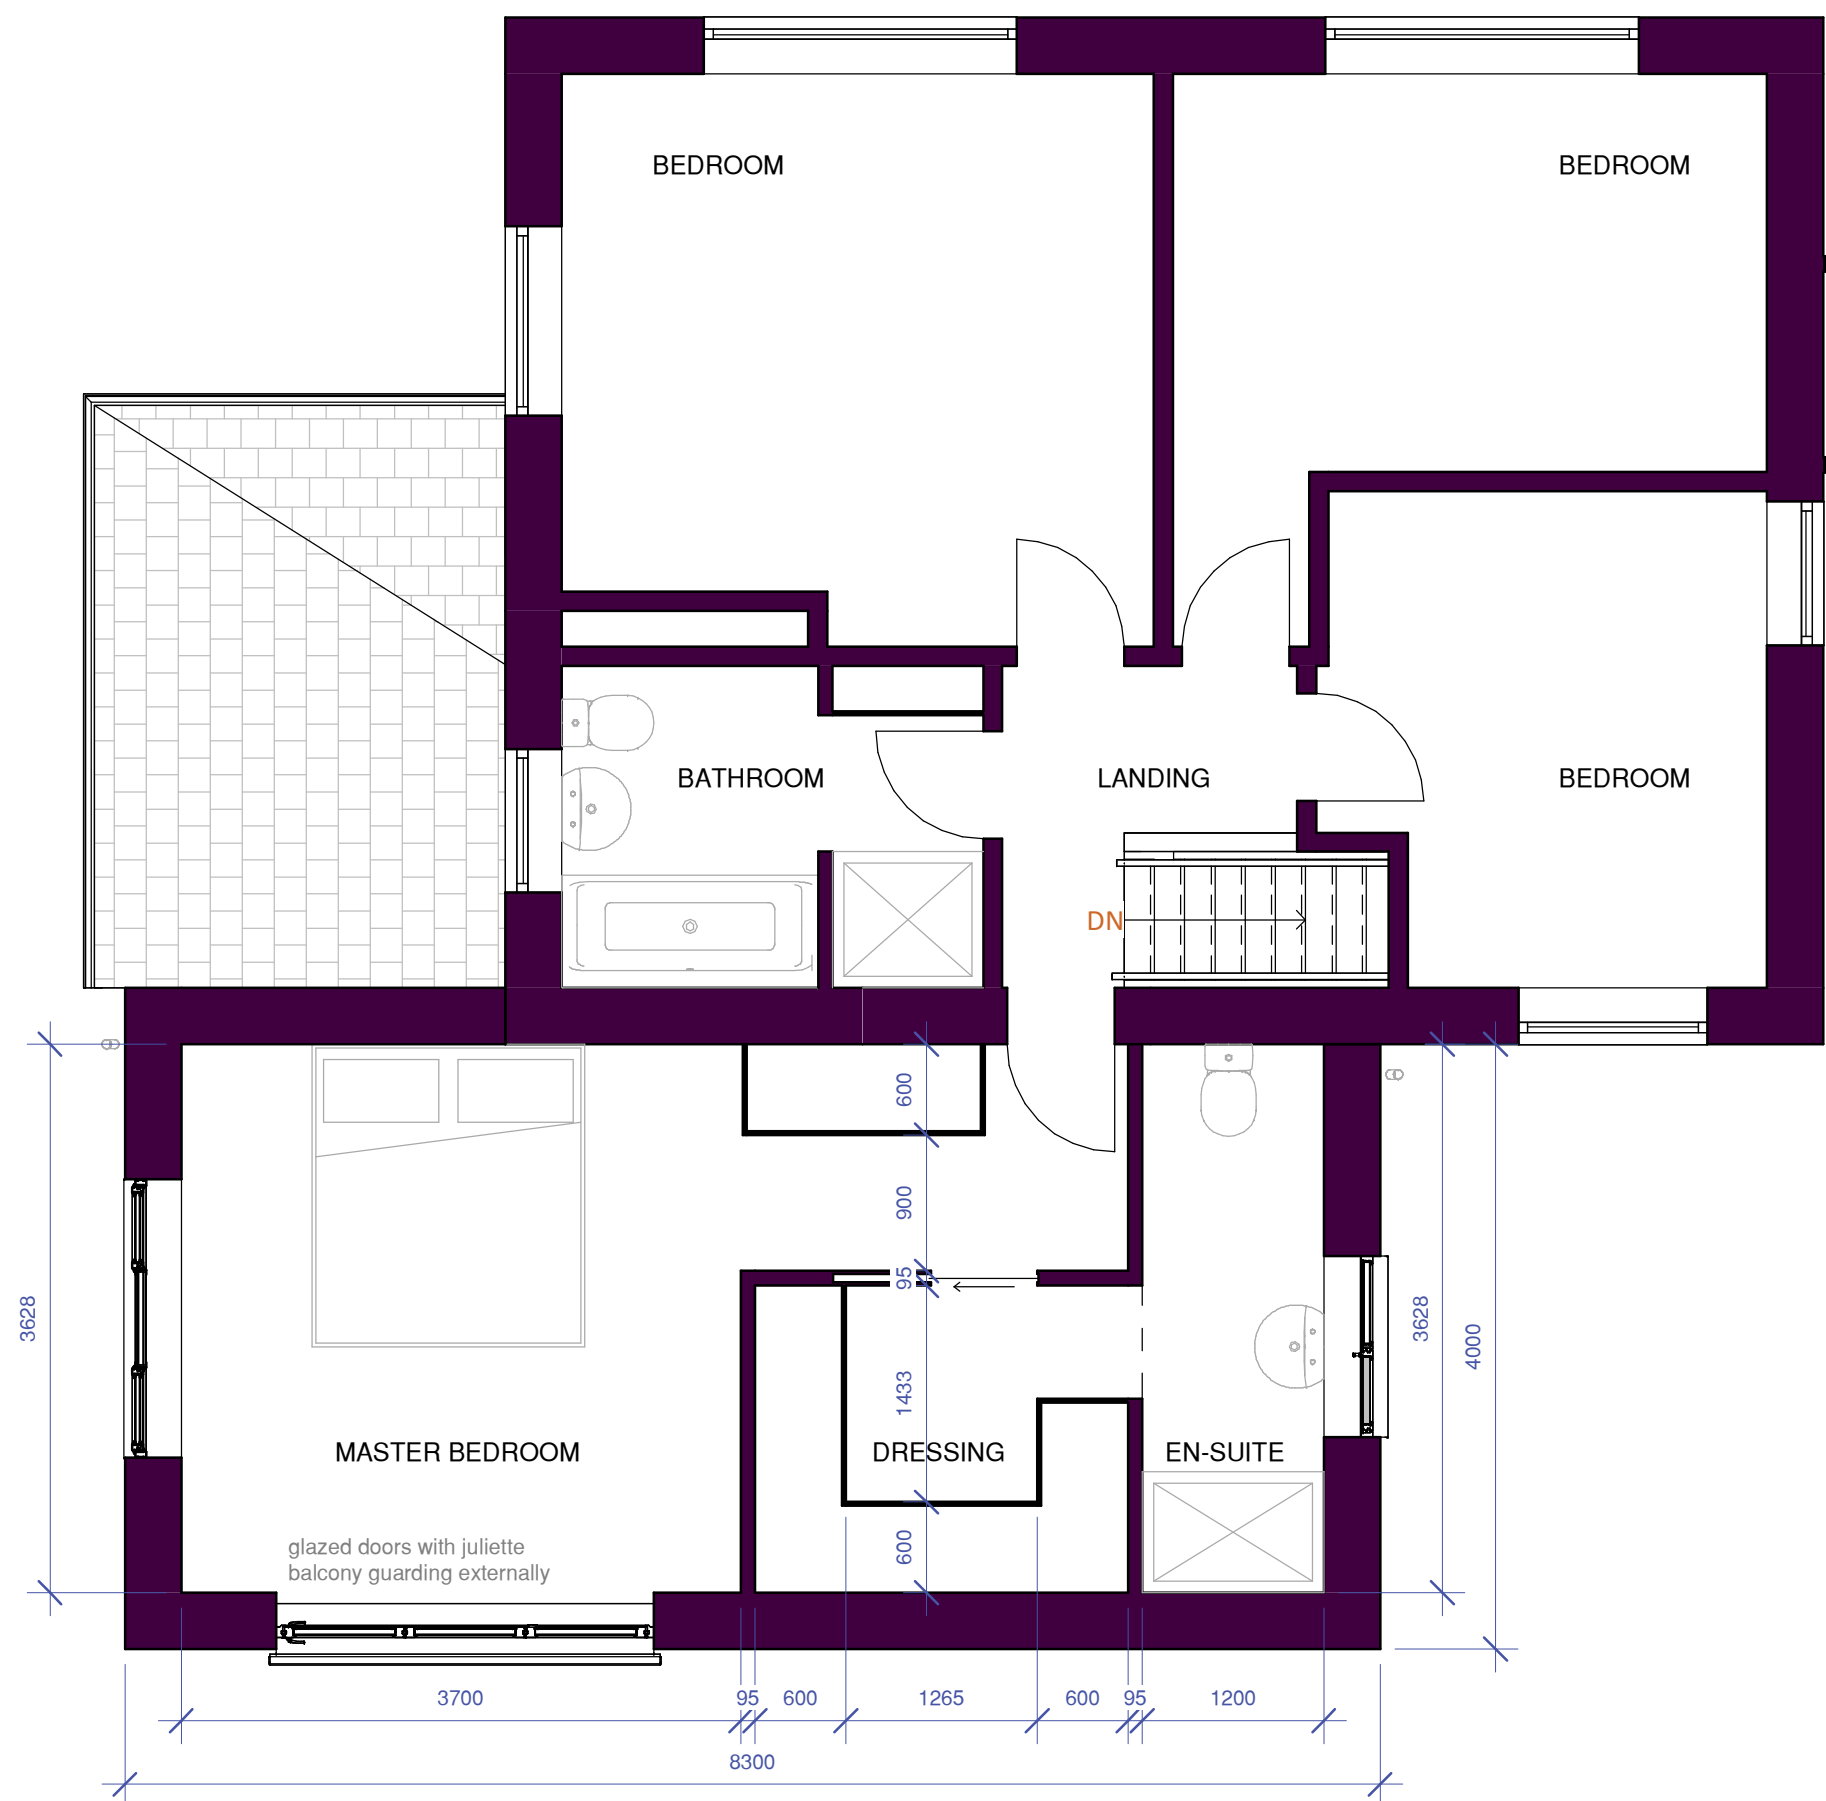


2 FIRST FLOOR PLAN AS PROPOSED
Scale - 1 : 50

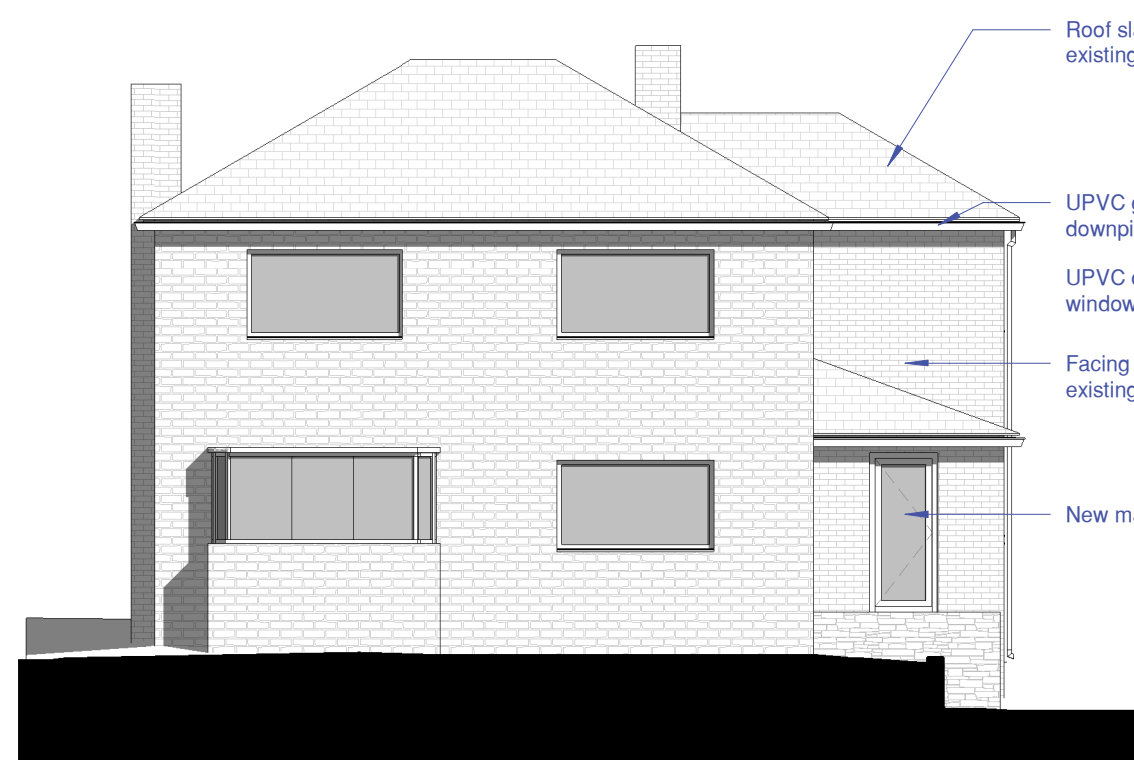


3 NORTH ELEVATION
Scale - 1 : 100

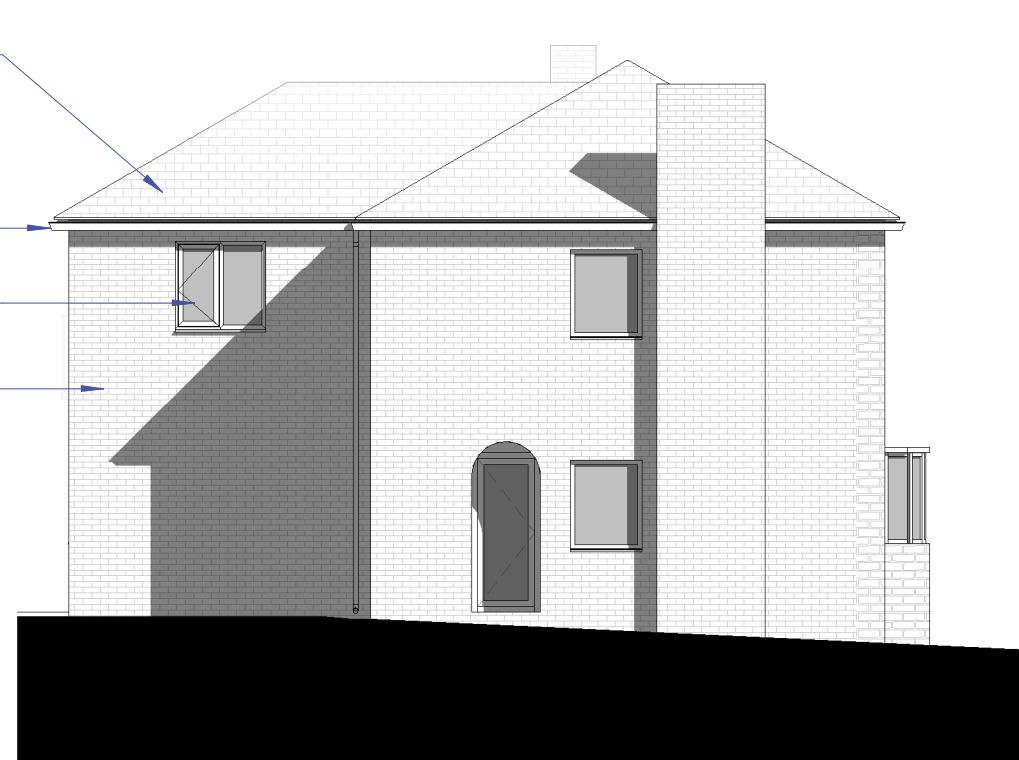

4 EAST ELEVATION
Scale - 1 : 100

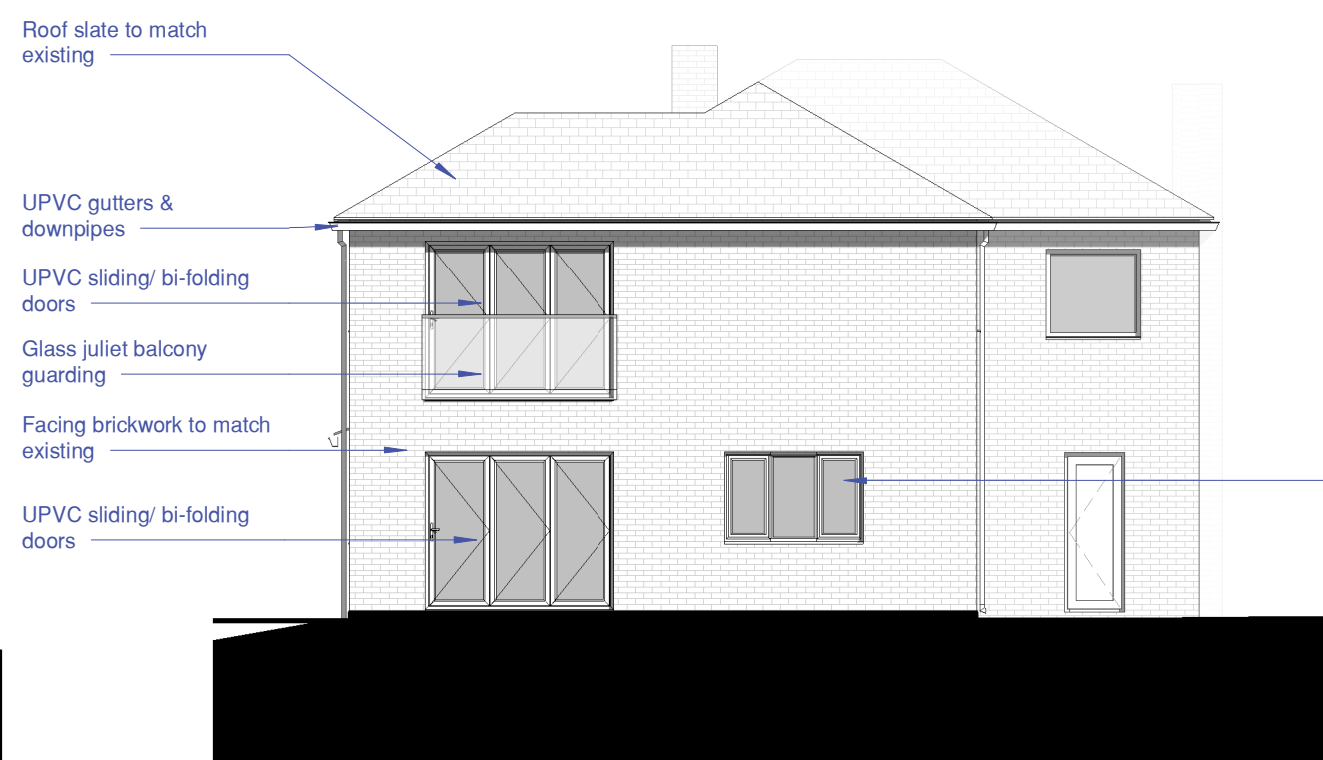

5 SOUTH ELEVATION
Scale - 1 : 100

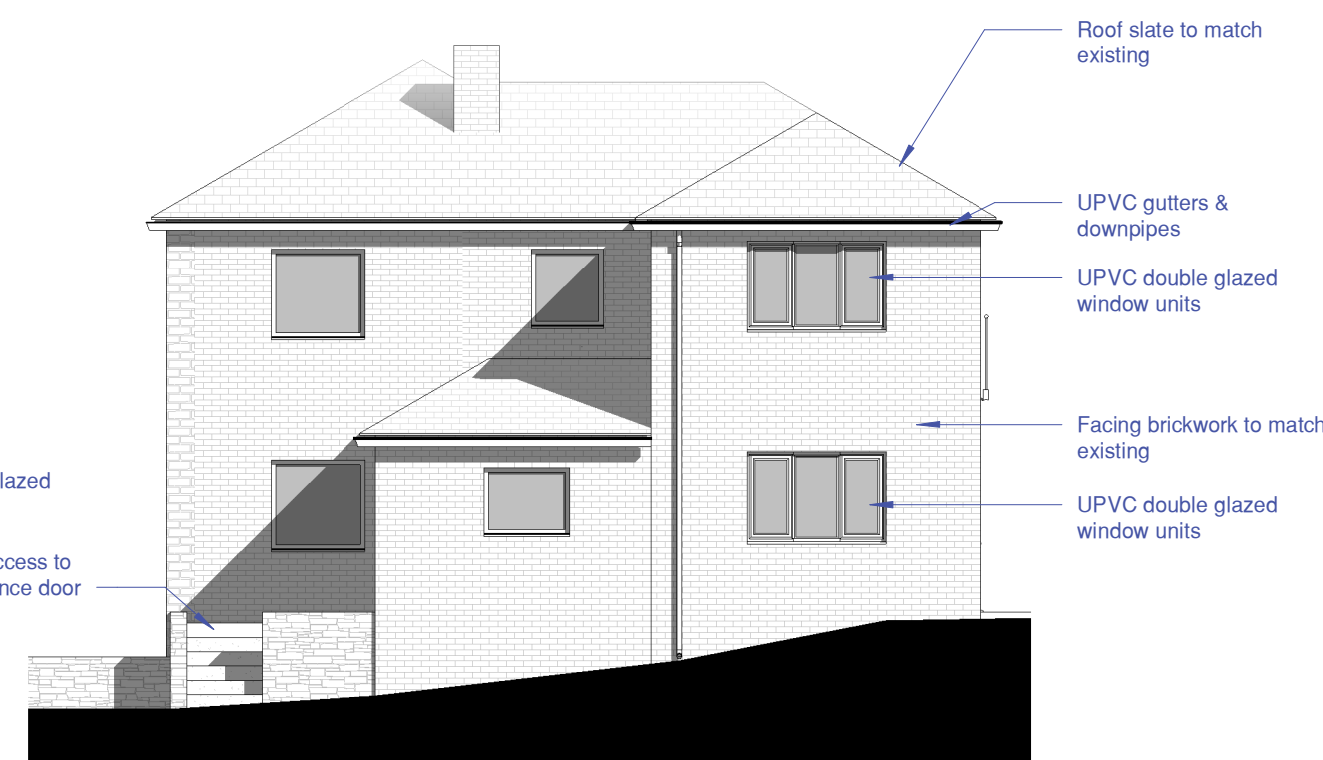

6 WEST ELEVATION
Scale - 1 : 100

PROPOSED MATERIALS SCHEDULE	
WALLS	FACING BRICK TO MATCH EXISTING
ROOF	ROOFING SLATE TO MATCH EXISTING
DOORS	COMPOSITE MAIN ENTRANCE DOOR UPVC DOUBLE GLAZED SLIDING/ BI-PARTING DOORS
WINDOWS	UPVC DOUBLE GLAZED WINDOW UNITS
RAINWATER GOODS	UPVC GUTTERS & DOWNPIPES, COLOUR; BLACK