Notes:

This drawing is the sole copyright of KPP Architects Ltd and reproduction in any form is forbidden unless permission is obtained in writing.

Do not scale from this drawing. Any descrepancies on site should be brought to the attention of KPP Architects Ltd.

Work and materials must comply with the current Building Regulations and
Codes of Practice and be read in conjunction with building specifications and other sub-contractors information. All materials are to be installed in strict accordance with the recommendations of the manufacturers.

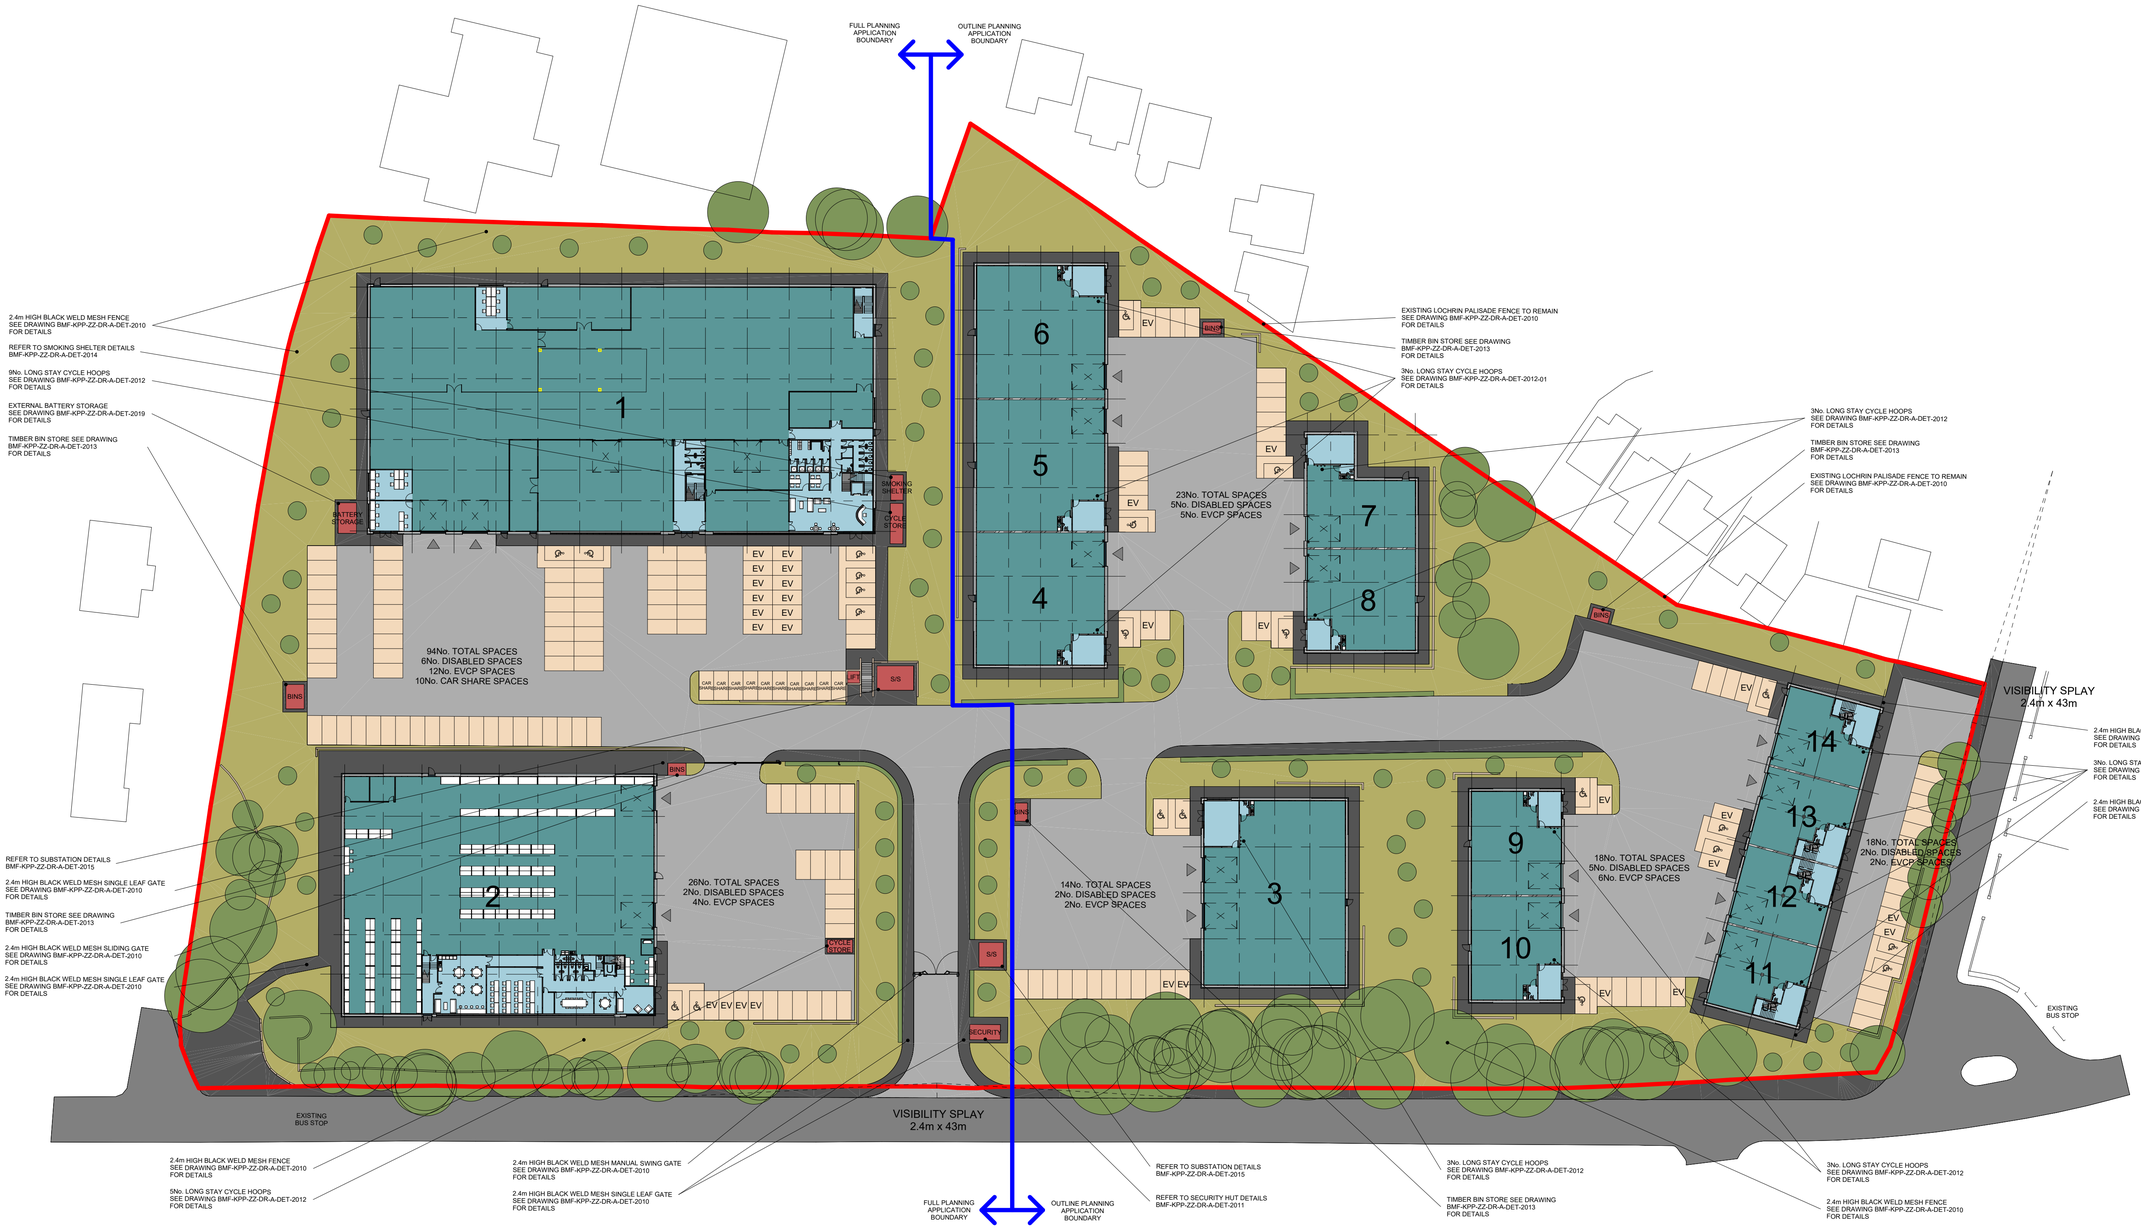

TOTAL GIAs

UNIT 1	47,500 SQFT
UNIT 2	24,350 SQFT
UNIT 3	7,200 SQFT
UNIT 4	4,750 SQFT
UNIT 5	4,750 SQFT
UNIT 6	4,750 SQFT
UNIT 7	2,500 SQFT
UNIT 8	3,000 SQFT
UNIT 9	2,500 SQFT
UNIT 10	2,500 SQFT
UNIT 11	3,100 SQFT
UNIT 12	3,100 SQFT
UNIT 13	3,100 SQFT
UNIT 14	3,100 SQFT
TOTAL	116,200 SQFT

Rev	Description	By	Chkd	Date
A	UPDATED TO SUIT LATEST UNIT LAYOUTS	SD		APR'24
B	PROPOSED FOOTPATH ON BLACKMOORFOOT ROAD UPDATED AND RED LINE BOUNDARY SHOWN	SD		MAY'24
C	UPDATED TO SHOW ADDITIONAL PEDESTRIAN ACCESS	SD		MAY'24
D	UPDATED TO SHOW ADDITIONAL S/S & BATTERY STORAGE	SD		MAY'24
E	TREES UPDATED TO SUIT ARBORICULTURAL IMPACT ASSESSMENT	SD		MAY'24
F	UPDATED TO SUIT PROPOSED LANDSCAPING PLAN	SD		MAY'24
G	UPDATED TO INCLUDE AREAS SCHEDULE	SD		JUNE'24
H	UPDATED TO SUIT POTENTIAL END USER REQUIREMENTS	SD		JULY'24
J	UPDATED TO SUIT POTENTIAL END USER REQUIREMENTS	SD		AUG'24
K	UPDATED TO SUIT POTENTIAL END USER REQUIREMENTS	SD		AUG'24
L	UPDATED TO SUIT POTENTIAL END USER REQUIREMENTS	SD		AUG'24
M	UNIT 3 BUILDING FOOTPRINT UPDATED	SD		AUG'24
N	GENERAL UPDATES	SD		AUG'24
P	UPDATED TO SUIT REVISED LANDSCAPING PLAN	SD		AUG'24

Client

PARK VALLEY HUDDERSFIELD

Project Title

BLACKMOORFOOT ROAD, HUDDERSFIELD

Drawing Title

PROPOSED SITE PLAN

KPP ARCHITECTS

Lodge House
12 Town Street
Horsforth, Leeds LS18 4RJ

T : +44 (0) 113 2390460
E : architects@kpp-leeds.co.uk
W : www.kpp-leeds.co.uk

Scale	Size	Date	Drawn	Checked
1 : 500	A1	APR'24	SD	JM

Status

PLANNING

KPP Job No. 2406 — **Revision** P

Project Originator Level Type Role Class Number

BMF-KPP-ZZ-DR-A-GA- 2002

0m 10m 20m 30m 40m 50m

VISUAL SCALE 1:500 @ A1