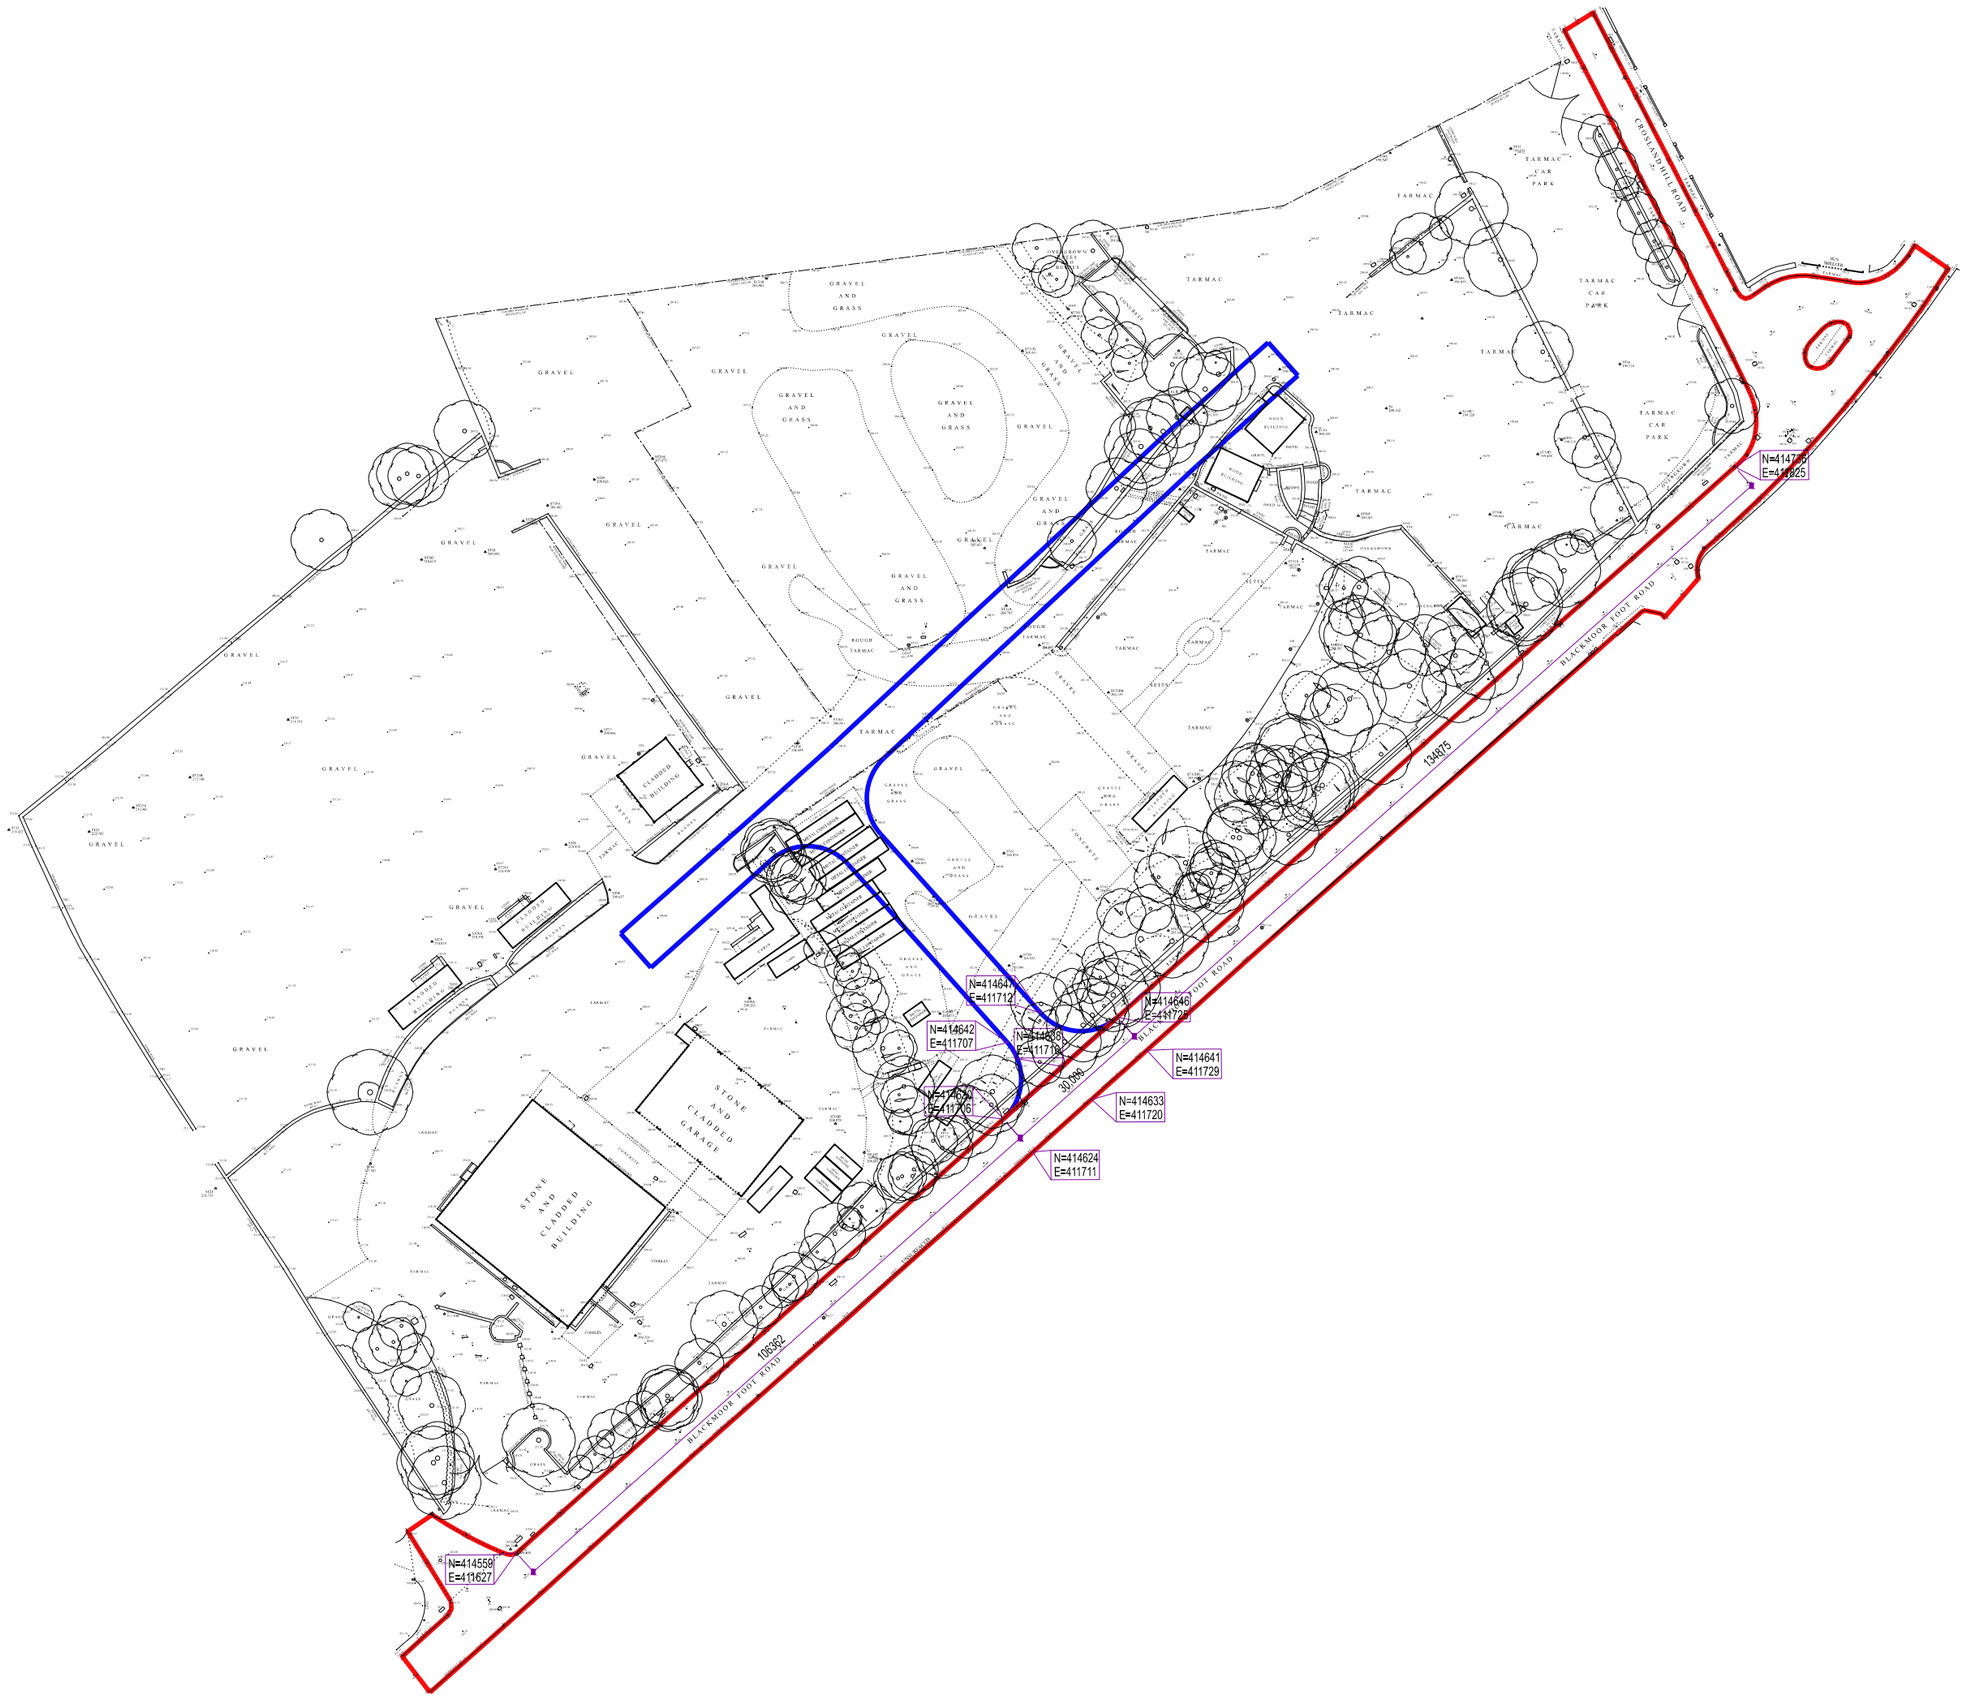

Notes:

This drawing is the sole copyright of KPP Architects Ltd and reproduction in any form is forbidden unless permission is obtained in writing.

Do not scale from this drawing. Any descrepancies on site should be brought to the attention of KPP Architects Ltd.

Work and materials must comply with the current building regulations and codes of practice and be read in conjunction with building specifications and other sub-contractors information. All materials are to be installed in strict accordance with the recommendations of the manufacturers.

NORTH

EXISTING ROAD TO REAMAIN

PROPOSED ESTATE ROAD

0m 25m 50m

Rev	Description	By	Chkd	Date
B	UPDATED TO SHOW PROPOSED ENTRANCE ON TOPOGRAPHICAL SURVEY	SD	.	JUNE '24
A	UPDATED TO SHOW PROPOSED ENTRANCE SET OUT AND COORDINATES	SD	.	MAY'24

Client

PARK VALLEY HUDDERSFIELD

Project Title

BLACKMOORFOOT ROAD, HUDDERSFIELD

Drawing Title

PROPOSED SITE ACCESS

KPP ARCHITECTS
Lodge House
12 Town Street
Horsforth, Leeds LS184RJ
T : +44 (0) 113 2390460
E : architects@kpp-leeds.co.uk
W : www.kpp-leeds.co.uk

Scale	Size	Date	Drawn	Checked
1:1000	A3	APR'24	SD	.

Status

PLANNING

KPP Job No **2406** Rev **B**

Number **2003**