Notes:

This drawing is the sole copyright of KPP Architects Ltd and reproduction in any form is forbidden unless permission is obtained in writing.

Do not scale from this drawing. Any descrepancies on site should be brought to the attention of KPP Architects Ltd.

Work and materials must comply with the current Building Regulations and
Codes of Practice and be read in conjunction with building specifications and other sub-contractors information. All materials are to be installed in strict accordance with the recommendations of the manufacturers.

FRONT ELEVATION
1 : 200

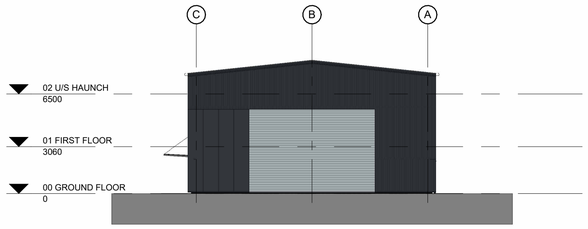

SIDE ELEVATION
1 : 200

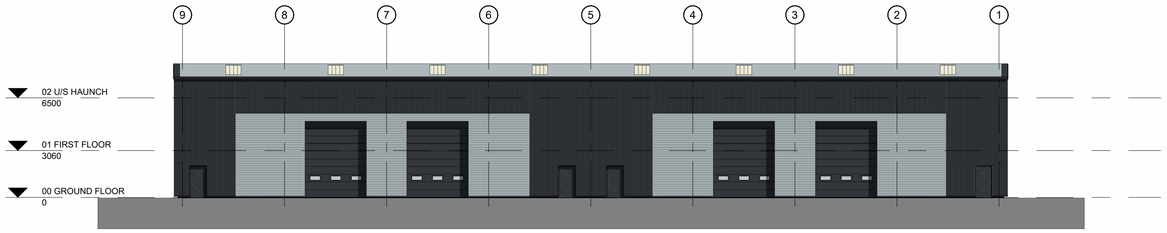

REAR ELEVATION
1 : 200

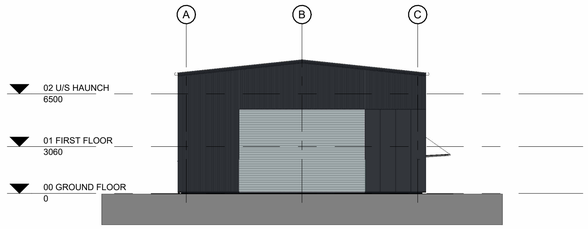

BLACKMOORFOOT ELEVATION
1 : 200

HORIZONTAL PROFILE BUILT UP CLADDING
COLOUR: ALBATROSS GREY

VERTICAL PROFILE BUILT UP CLADDING
COLOUR: ANTHRACITE

COMPOSITE CLADDING
COLOUR: ANTHRACITE

SANDSTONE MASONRY

SECTIONAL OVERHREAD DOORS
COLOUR: ANTHRACITE

STEEL DOORSET
COLOUR: ANTHRACITE

6deg PITCHED ROOF COLOUR: ALBATROSS
TRIMLINE GUTTER AND FASCIA COLOUR: ANTHRACITE

LOW LEVEL BLUE ENGINEERING BRICK

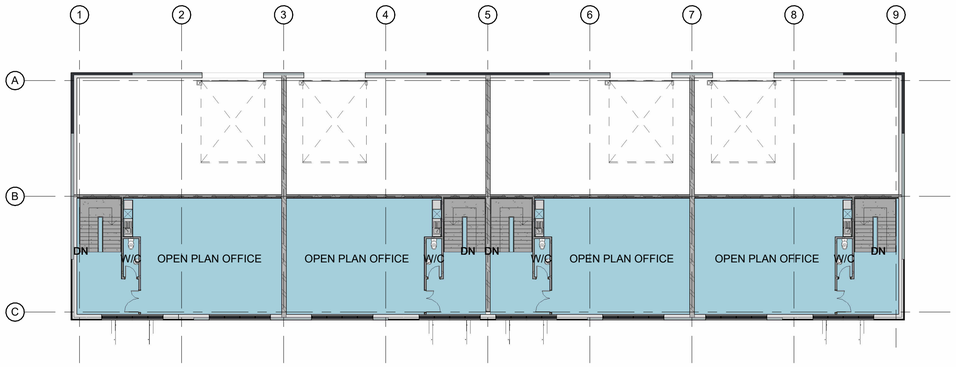

FIRST FLOOR
1 : 200

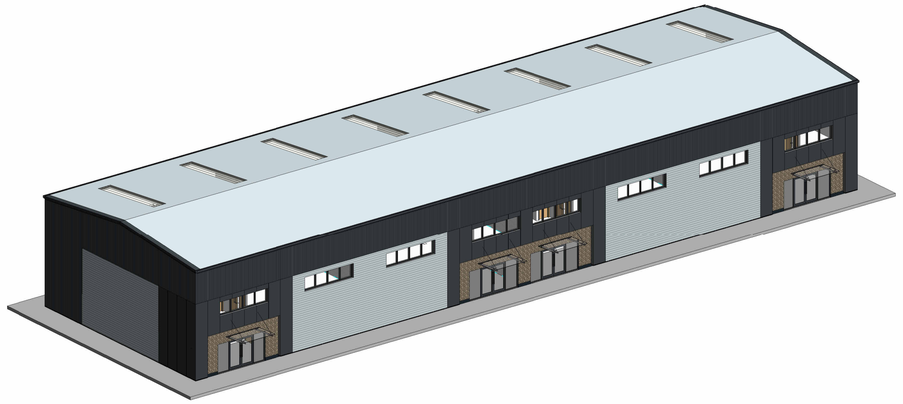

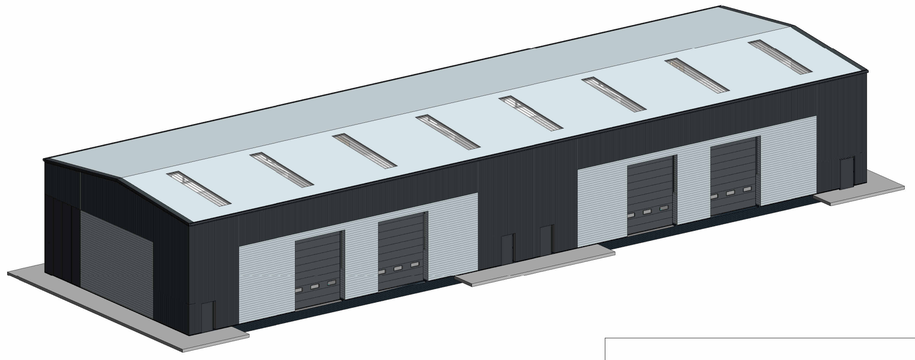

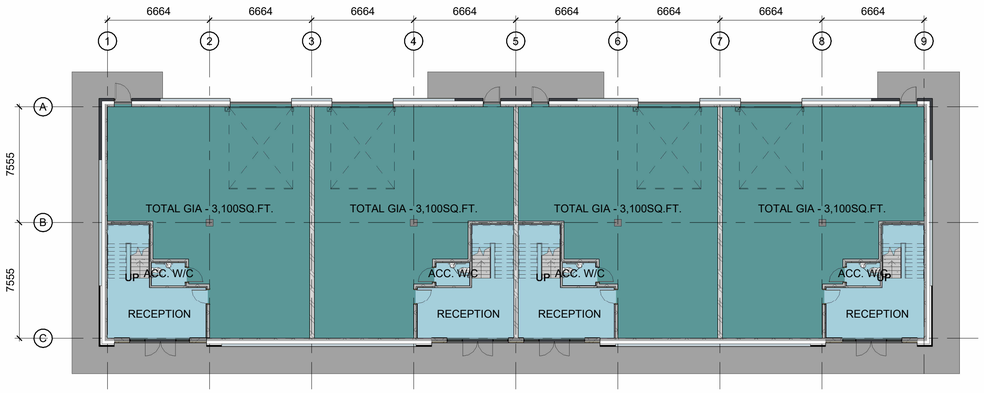

GROUND FLOOR
1 : 200

0m 4m 8m 12m 16m 20m

VISUAL SCALE 1:200 @ A1

Rev	Description	By	Chkd	Date
A	BUILDING HEIGHT UPDATED	SD		MAR'24
B	UNIT NUMBERS UPDATED	SD		JUNE'24
C	GENERAL UPDATES	SD		AUG'24

Client

PARK VALLEY HUDDERSFIELD

Project Title

BLACKMOORFOOT ROAD, HUDDERSFIELD

Drawing Title

UNITS 11-14 PROPOSED PLANS AND ELEVATIONS

KPP ARCHITECTS

Lodge House
12 Town Street
Horsforth, Leeds LS18 4RJ

T : +44 (0) 113 2390460
E : architects@kpp-leeds.co.uk
W : www.kpp-leeds.co.uk

Scale	Size	Date	Drawn	Checked
1:200	A1	FEB'24	SD	JM

Status

PLANNING

KPP Job No.	Revision
2406	C

Project	Originator	Level	Type	Role	Class	Number
BMF	KPP	ZZ	DR	A	GA	2010