Notes:

This drawing is the sole copyright of KPP Architects Ltd and reproduction in any form is forbidden unless permission is obtained in writing.

Do not scale from this drawing. Any descrepancies on site should be brought to the attention of KPP Architects Ltd.

Work and materials must comply with the current building regulations and codes of practice and be read in conjunction with building specifications and other sub-contractors information. All materials are to be installed in strict accordance with the recommendations of the manufacturers.

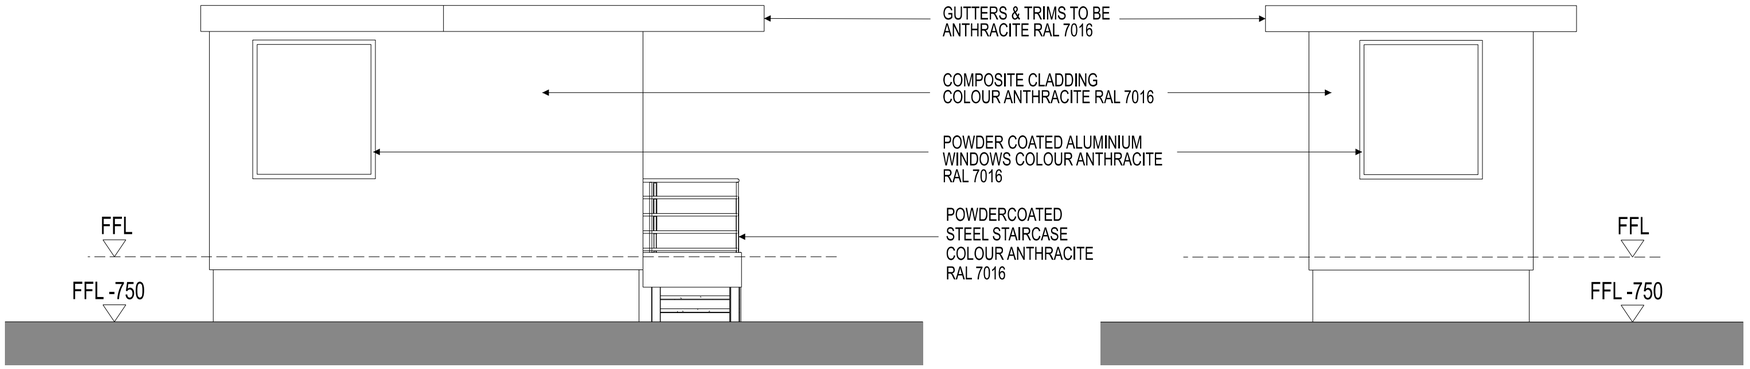

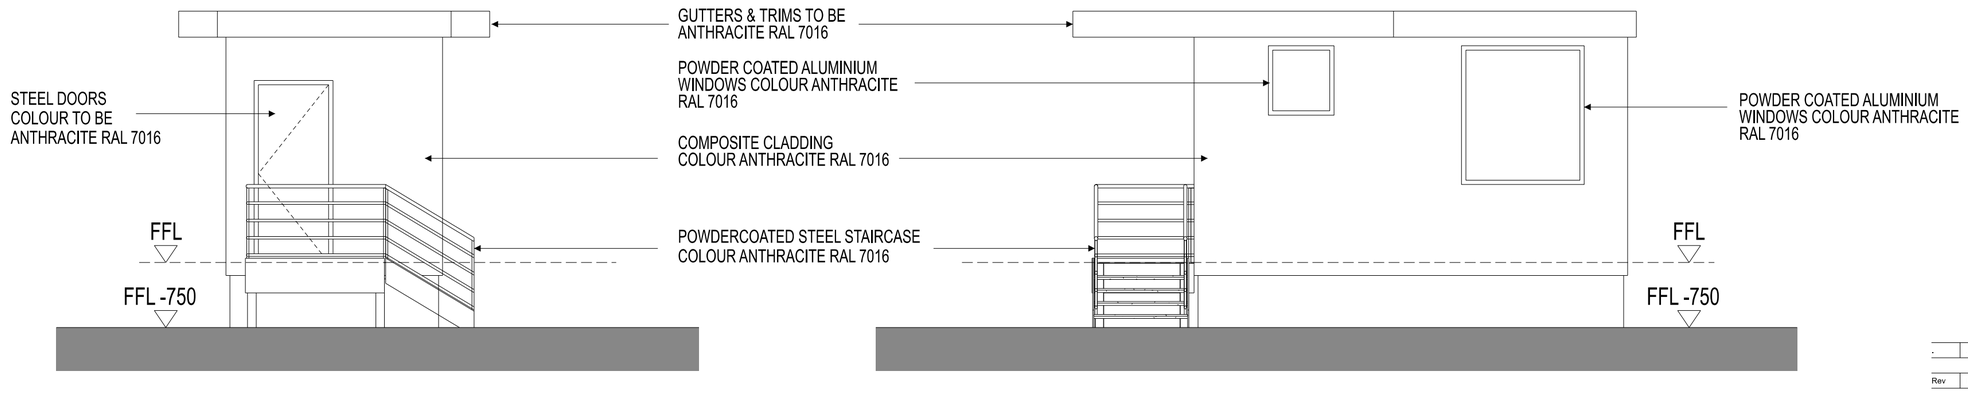

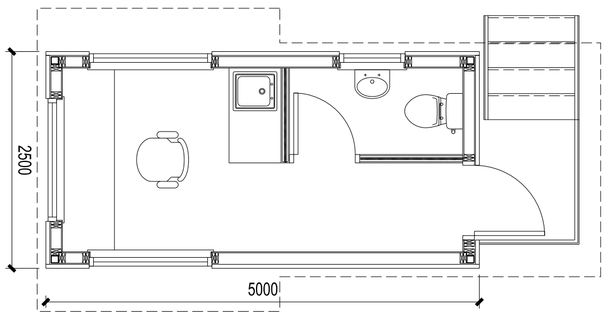

REFER TO BMF-KPP-ZZ-DR-A-GA-2002
PROPOSED SITE PLAN FOR LOCATION

Rev	Description	By	Chkd	Date
.	.	.	.	.

Client

PARK VALLEY HUDDERSFIELD

Project Title

BLACKMOORFOOT ROAD, HUDDERSFIELD

Drawing Title

SECURITY HUT DETAILS

KPP ARCHITECTS

Lodge House
12 Town Street
Horsforth, Leeds LS184RJ

T : +44 (0) 113 2390460
E : architects@kpp-leeds.co.uk
W : www.kpp-leeds.co.uk

Scale	Size	Date	Drawn	Checked
1:50	A2	JUNE '24	SD	JM

Status

PLANNING

KPP Job No **2406**

Rev **.**

Number

BMF-KPP-ZZ-DR-A-DET-2018