Notes:

This drawing is the sole copyright of KPP Architects Ltd and reproduction in any form is forbidden unless permission is obtained in writing.

Do not scale from this drawing. Any descrepancies on site should be brought to the attention of KPP Architects Ltd.

Work and materials must comply with the current Building Regulations and Codes of Practice and be read in conjunction with building specifications and other sub-contractors information. All materials are to be installed in strict accordance with the recommendations of the manufacturers.

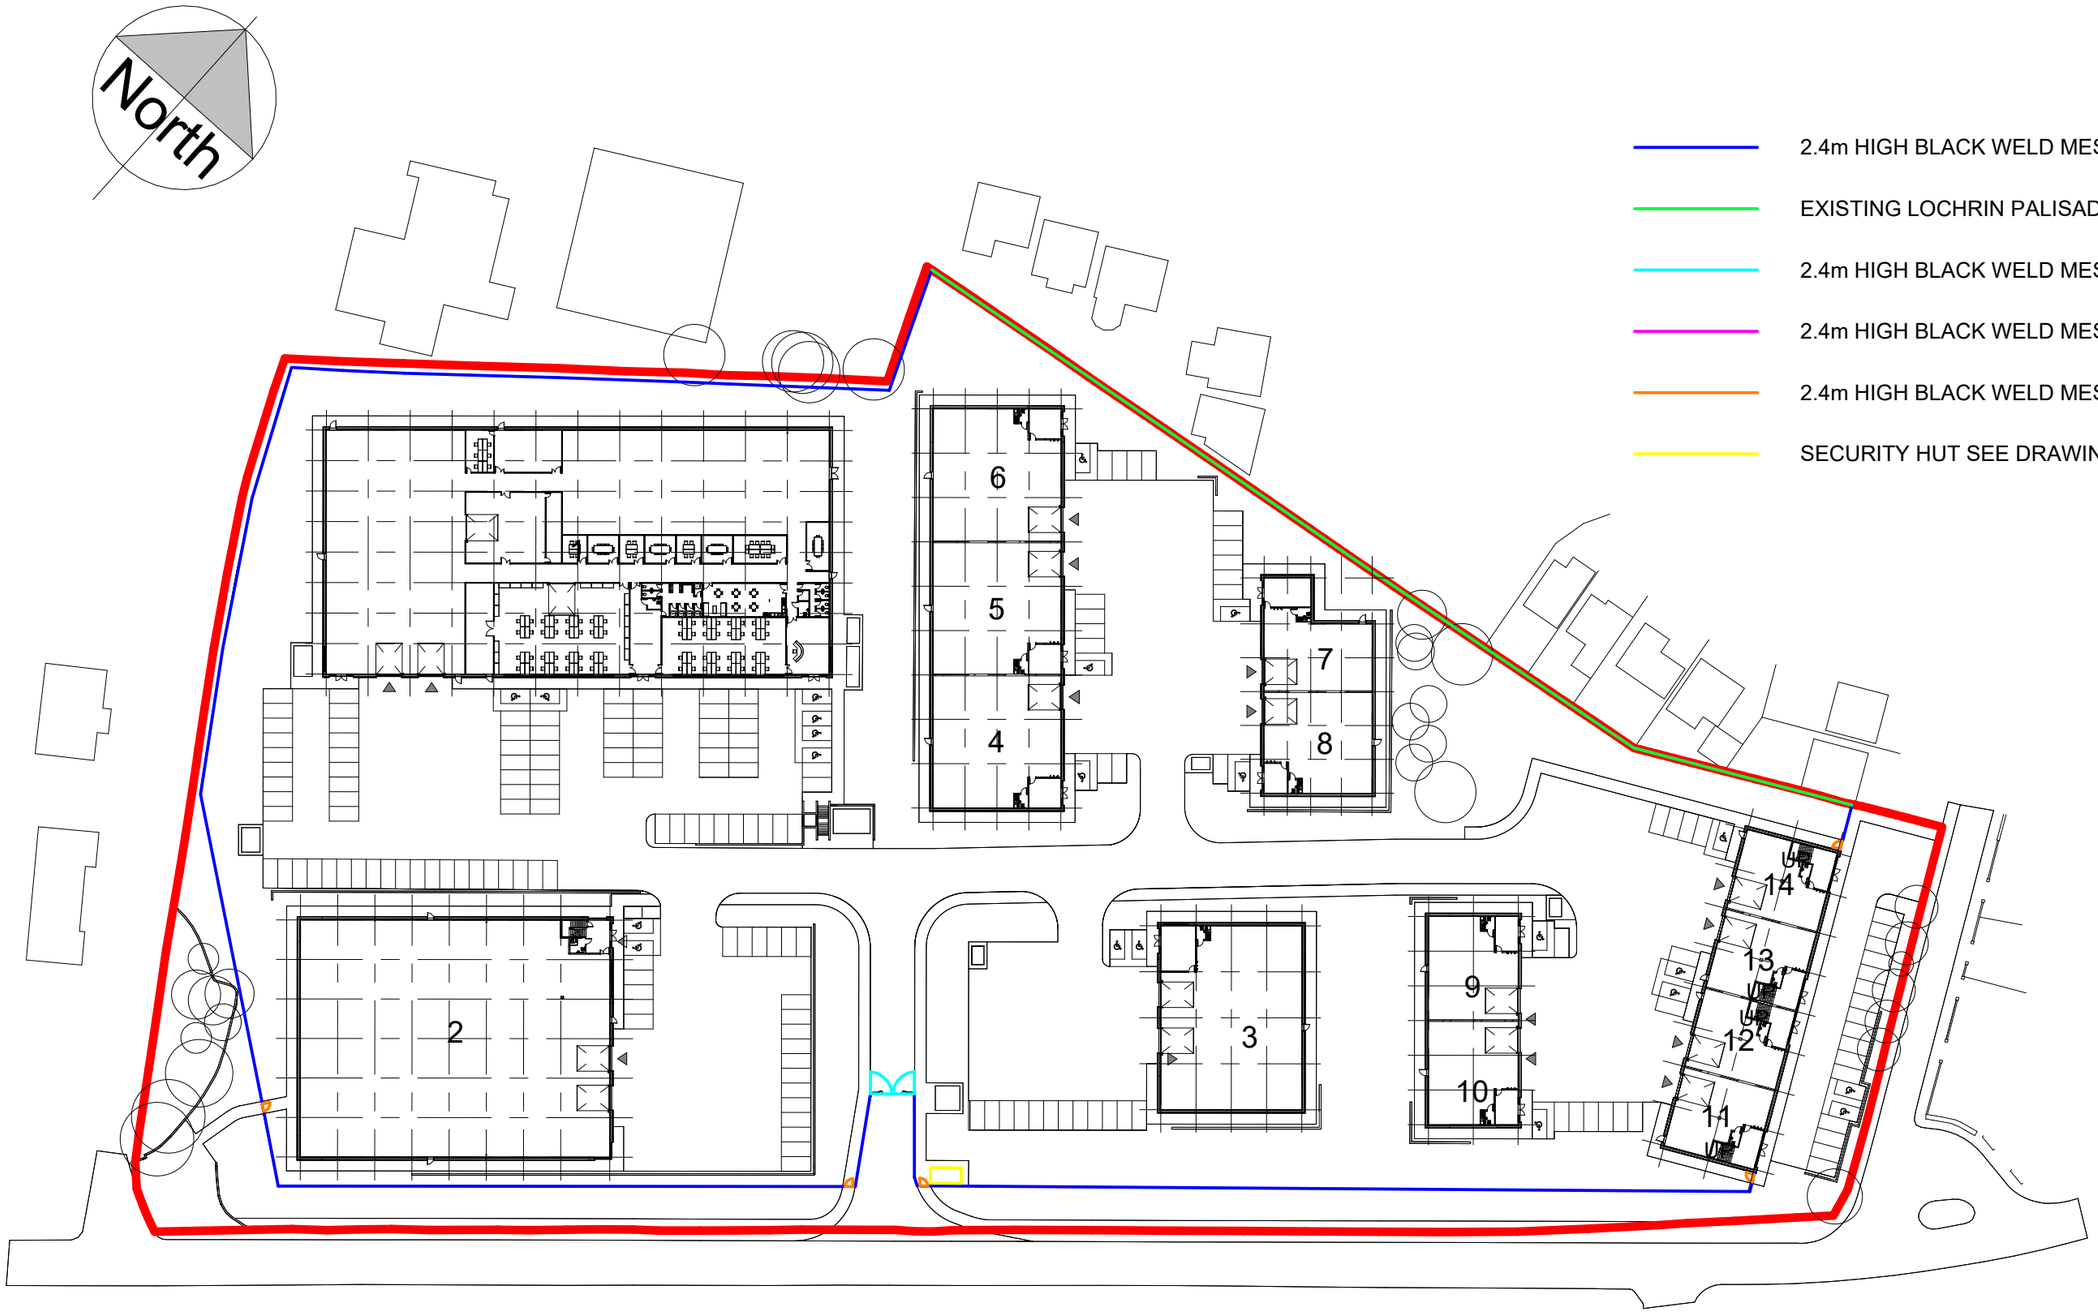

2.4m HIGH BLACK WELD MESH FENCE

EXISTING LOCHRIN PALISADE FENCE TO REMAIN

2.4m HIGH BLACK WELD MESH MANUAL SWING GATE

2.4m HIGH BLACK WELD MESH SLIDING GATE

2.4m HIGH BLACK WELD MESH SINGLE LEAF GATE

SECURITY HUT SEE DRAWING BMF-KPP-ZZ-DR-A-DET-2011

Rev	Description	By	Chkd	Date
P01	UPDATED TO SUIT LATEST LAYOUT	SD		28.11.25

Client

PARK VALLEY HUDDERSFIELD

Project Title

BLACKMOORFOOT ROAD, HUDDERSFIELD

Drawing Title

FENCING PLAN

KPP ARCHITECTS

Lodge House
12 Town Street
Horsforth, Leeds LS18 4RJ

T : +44 (0) 113 2390460
E : architects@kpp-leeds.co.uk
W : www.kpp-leeds.co.uk

Scale	Size	Date	Drawn	Checked
1 : 1000	A3	AUG'24	SD	

Status

PLANNING

KPP Job No.

2406

Revision

P01

Drawing Number

BMF-KPP-ZZ-DR-A-GA- 2013