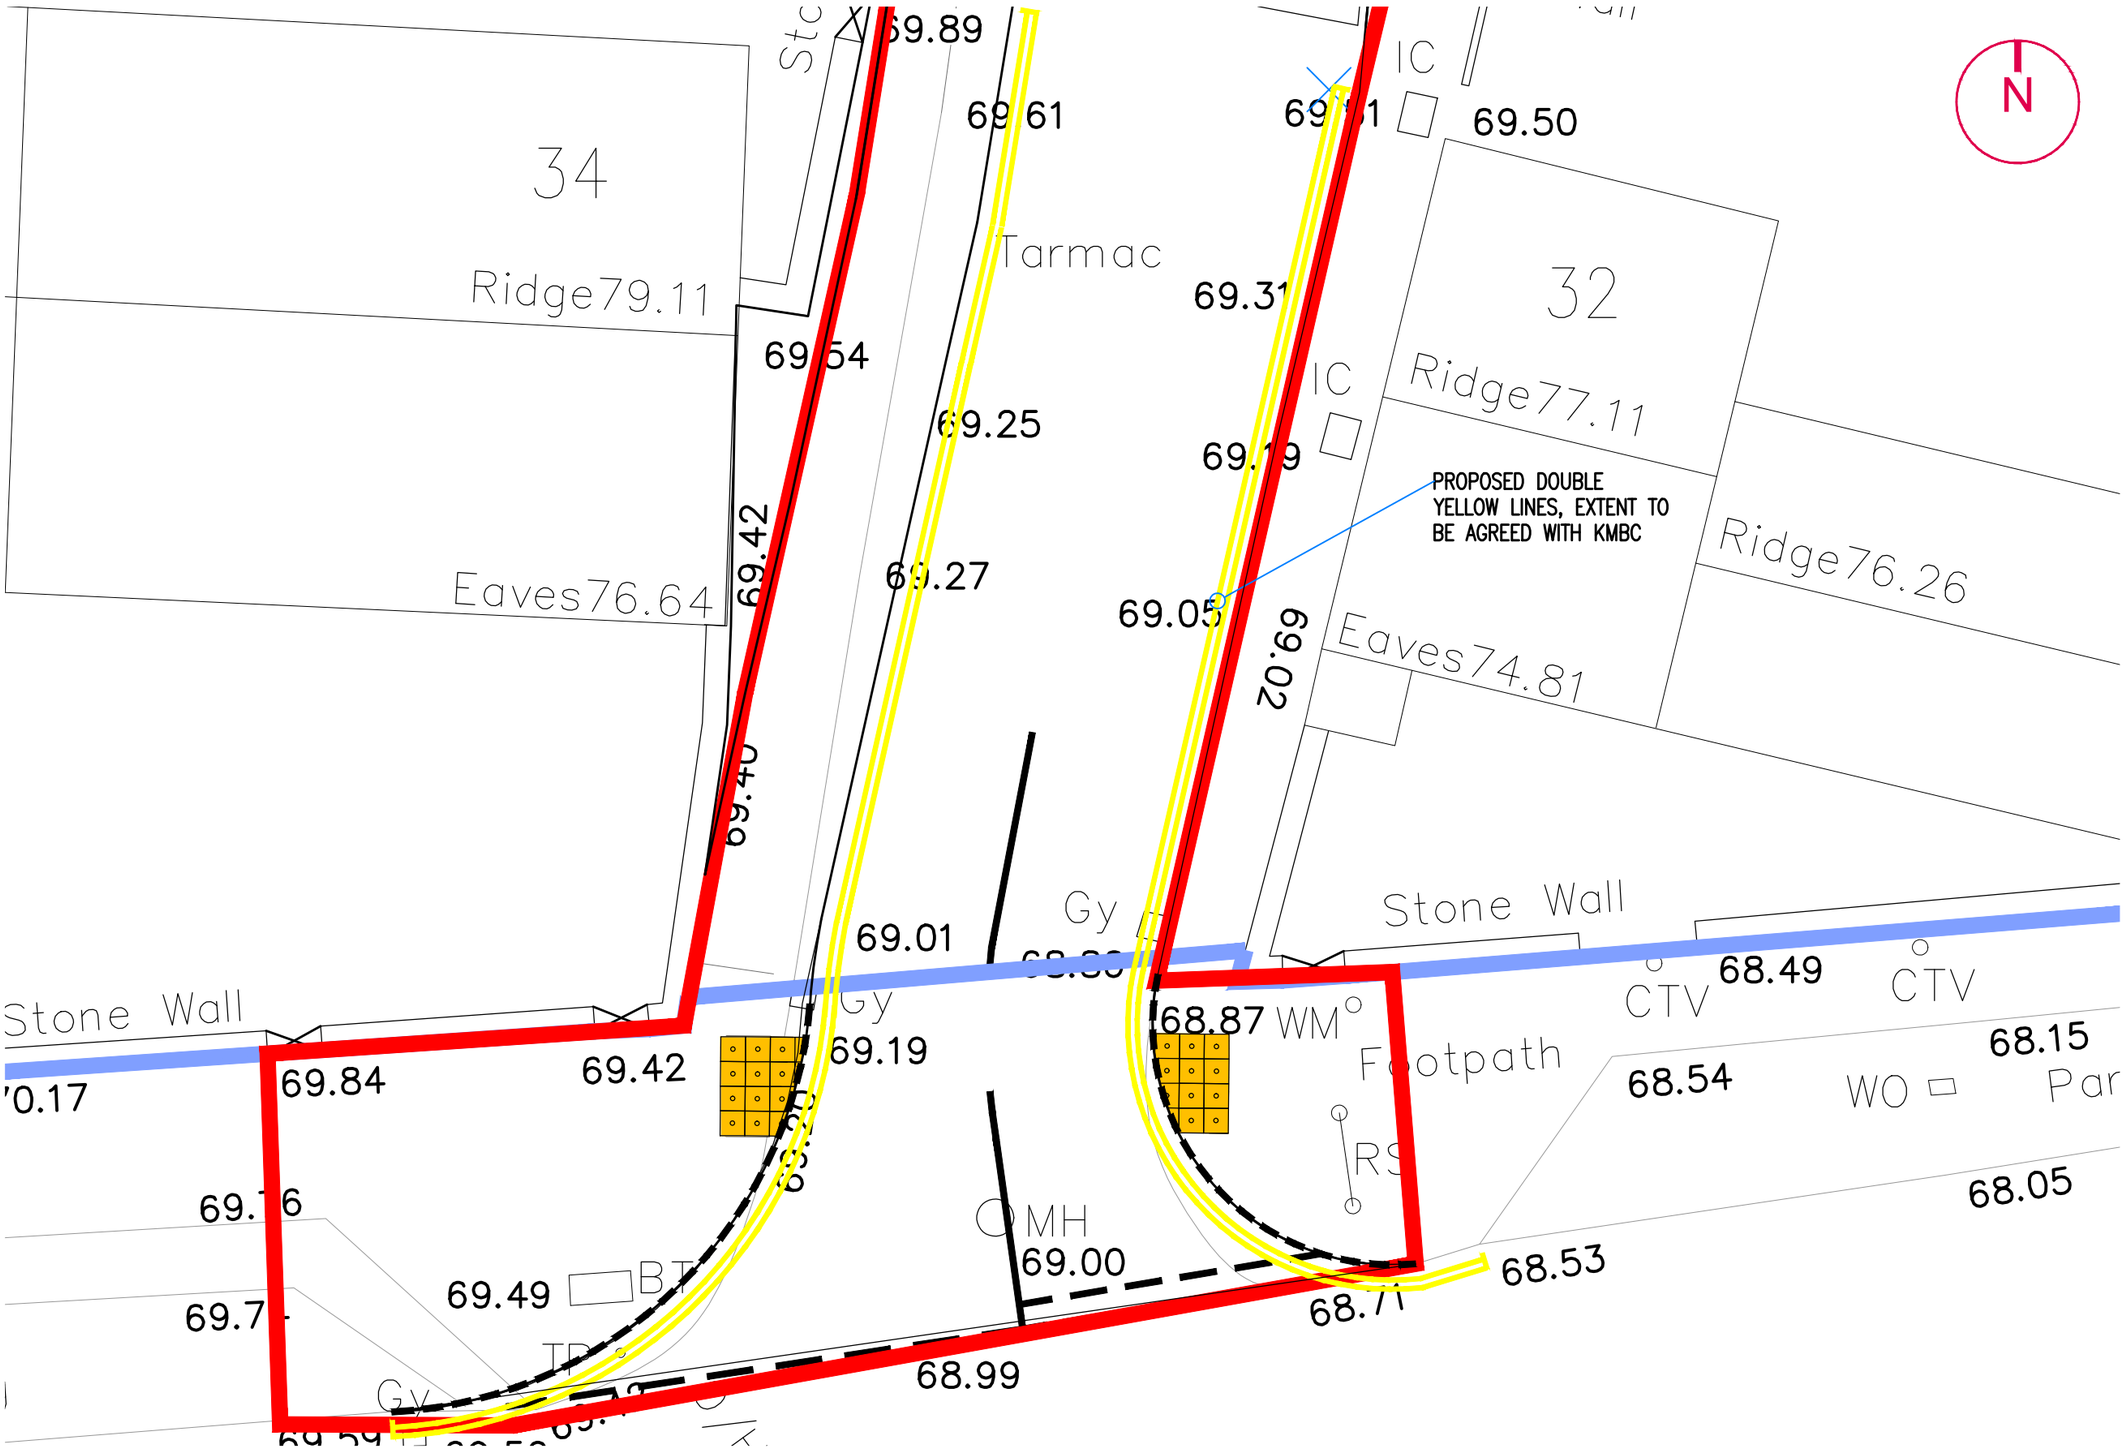

NOTES

1. THIS DRAWING IS SUBJECT TO FULL CDM COMPLIANCE, STATUTORY UNDERTAKERS SEARCH/DIVERSION REQUIREMENTS, HIGHWAY DRAINAGE PROVISION, LAND OWNERSHIP AND LOCAL AUTHORITY APPROVAL. NO DEVIATION FROM THE DRAWING SHOWN IS ALLOWED WITHOUT WRITTEN PERMISSION

2. REFER TO VIA SOLUTIONS PROJECT SPECIFIC DESIGN RISK ASSESSMENT (DRA)

3. IT IS ASSUMED THAT ALL WORKS WILL BE CARRIED OUT BY A COMPETENT CONTRACTOR WORKING WHERE APPROPRIATE TO AN APPROVED METHOD STATEMENT / LEGAL AGREEMENT

4. ALL CONSTRUCTION DETAILS TO MEET KIRKLEES COUNCIL STANDARD DETAILS

REV.	AMENDMENTS	DATE
–	KMBC COMMENTS	08/22
A	KMBC COMMENTS	10/22
B	KMBC COMMENTS	11/22

VIASOLUTIONS
THE OLD COACH HOUSE, 1 CAMPBELL STREET
PUDSEY LS28 6DP
tel: 0113 3453957
email: highwaymen@viasolutions.co.uk

UPPER QUARRY ROAD, DEIGHTON

PROPOSED HIGHWAY WORKS

PROPOSED TRO MARKINGS

SCALE: 1:100 @A3

DATE: NOVEMBER 2022

DRAWING No: 2104114 REV. B

STATUS: NOT APPROVED