NOTES

1. No dimensions to be scaled.
IF IN DOUBT ASK.

2. All dimensions must be checked and verified on site by the Contractor prior to the commencement of works and Hinchliffe Architecture & Design Ltd. to be notified of any discrepancies.

3. The copyright of these drawings remains the property or Hinchliffe Architecture & Design Ltd. They must not be reproduced in any way without prior written consent from the originator (Hinchliffe Architecture & Design Ltd.)

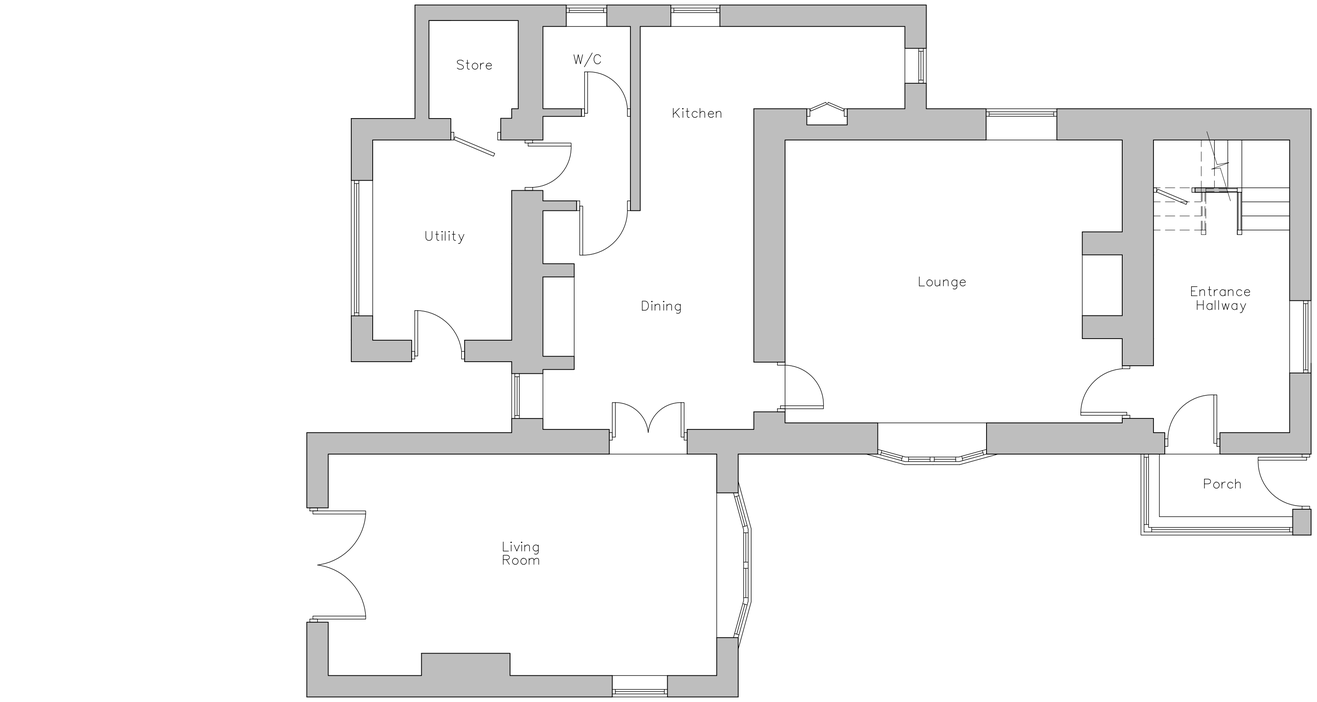

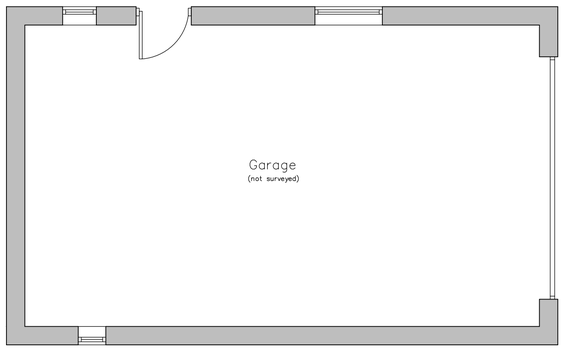

Existing Ground Floor Layout
Scale 1:50

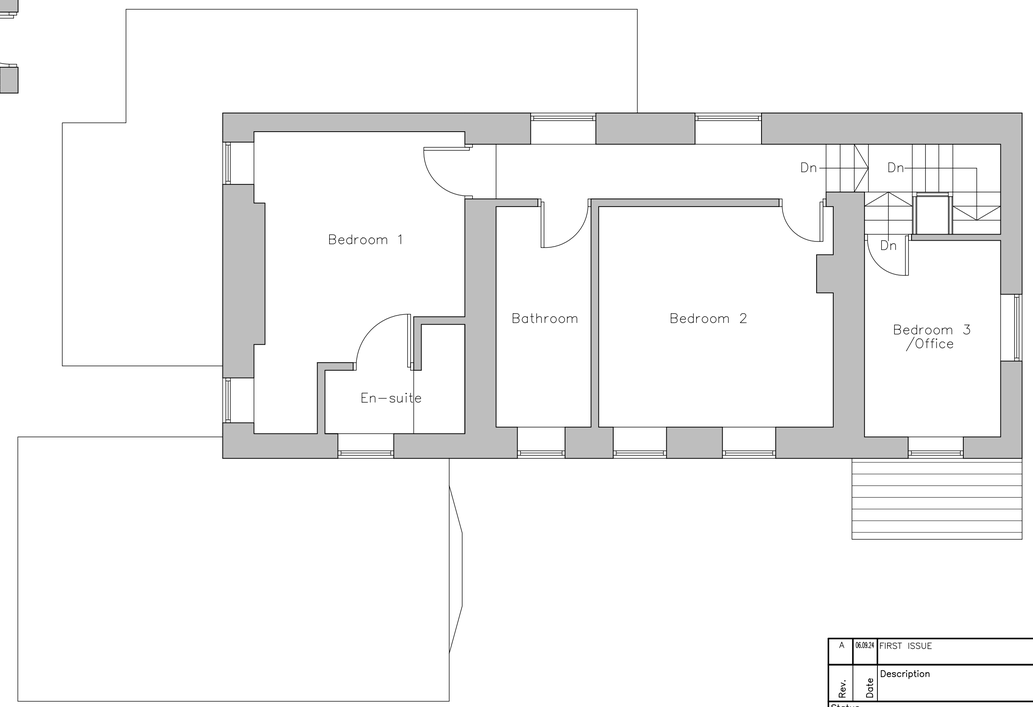

Existing First Floor Layout
Scale 1:50

Rev.	Date	Description
A	06.09.24	FIRST ISSUE

Status
PLANNING

hinchliffe
architecture & design
Hinchliffe A&D
24 Carr View Road
Hepworth
Holmfirth
West Yorkshire
HD9 1HX
07923 907 162
01484 520 764
info@hinch-architecture.co.uk
www.hinch-architecture.co.uk

Client
MR P BENTLEY

Project
HEATHER LODGE
PENISTONE ROAD
HIGH FLATTS
HUDDERSFIELD
WEST YORKSHIRE, HD8 8XY

Drawing Title
EXISTING FLOOR PLANS

Scale (at A1)	Date
AS SHOWN	SEP' 2024

Drg. no.	Rev.
267-24-PL01	A

10 0 10 20 50 100mm NATURAL SCALE

ORIGINAL DRAWING SIZE 841 x 594