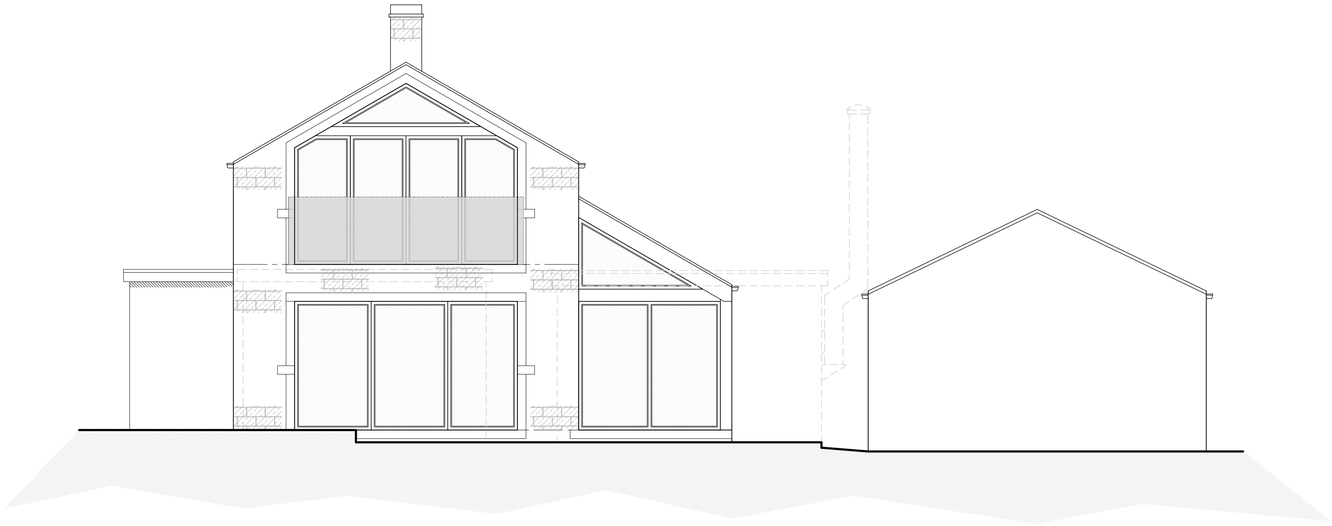

Proposed South West Facing Rear Elevation
Scale 1:50

PROPOSED MATERIALS

- WALLS – COURSED STONE & RENDER
- ROOF – ARTIFICIAL STONE SLATE
- DOORS – ALUMINIUM
- WINDOWS – PVCu
- RAINWATER GOODS – BLACK PVCu
- FASCIA & SOFFITS – BLACK TIMBER/PVCu

NOTES

1. No dimensions to be scaled. IF IN DOUBT ASK.

2. All dimensions must be checked and verified on site by the Contractor prior to the commencement of works and Hinchliffe Architecture & Design Ltd. to be notified of any discrepancies.

3. The copyright of these drawings remains the property or Hinchliffe Architecture & Design Ltd. They must not be reproduced in any way without prior written consent from the originator (Hinchliffe Architecture & Design Ltd.)

Proposed North East Facing Front Elevation
Scale 1:50

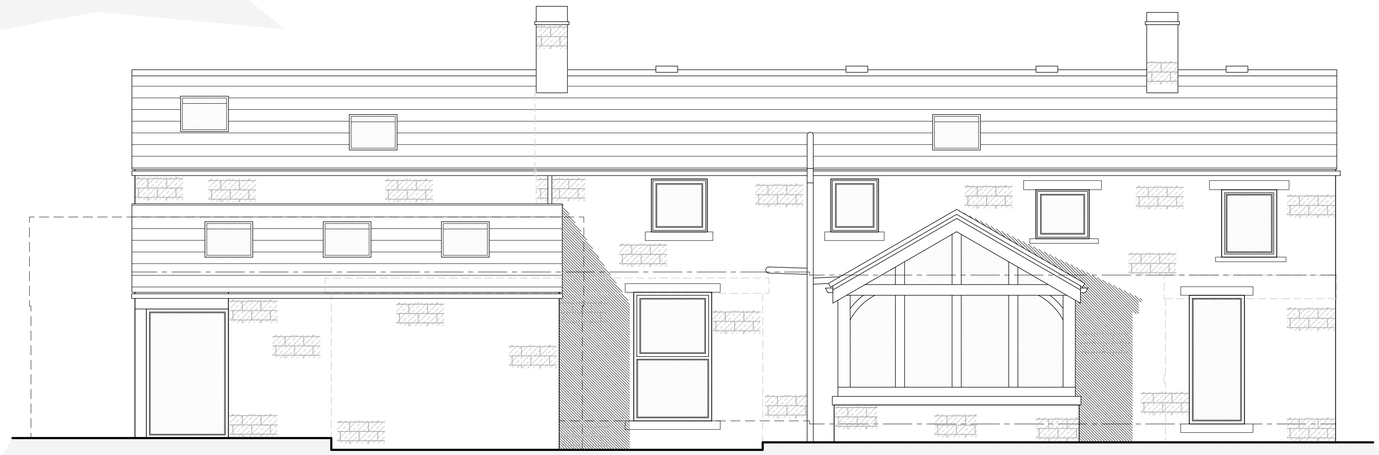

Proposed South East Facing Side Elevation
Scale 1:50

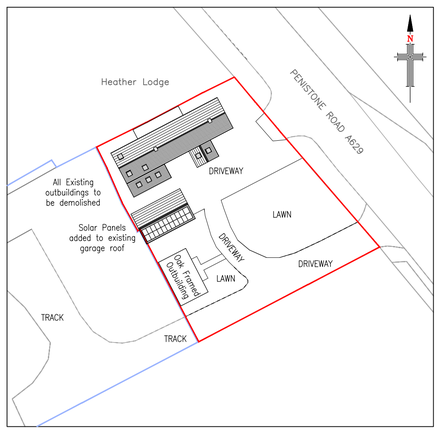

Proposed Site Layout
Scale 1:500

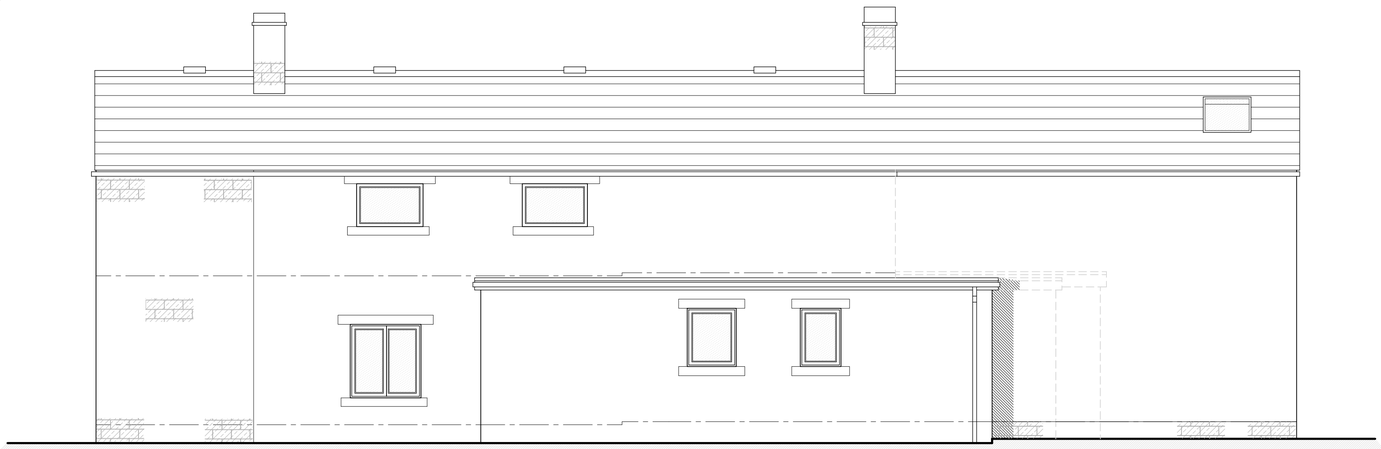

Proposed North West Facing Side Elevation
Scale 1:50

Rev.	Date	Description
C	09.12.24	PLANNING OFFICER REQUESTED AMENDMENTS
B	02.12.24	PLANNING OFFICER REQUESTED AMENDMENTS
A	10.09.24	FIRST ISSUE

Status
PLANNING

hinchliffe architecture & design
Hinchliffe A&D
24 Carr View Road
Hepworth
Holmfirth
West Yorkshire
HD9 1HX
07921 907 162
01484 520 764
info@hinch-architecture.co.uk
www.hinch-architecture.co.uk

Client
MR P BENTLEY

Project
HEATHER LODGE
PENISTONE ROAD
HIGH FLATTS
HUDDERSFIELD
WEST YORKSHIRE, HD8 8XY

Drawing Title
PROPOSED ELEVATIONS & SITE LAYOUT

Scale (at A1): AS SHOWN
Date: SEP' 2024

Drg. no. 267–24–PL04
Rev. C

10 0 10 20 50 100mm NATURAL SCALE

ORIGINAL DRAWING SIZE 841 x 594