NOTES

1. No dimensions to be scaled.
IF IN DOUBT ASK.

2. All dimensions must be checked and verified on site by the Contractor prior to the commencement of works and Hinchliffe Architecture & Design Ltd. to be notified of any discrepancies.

3. The copyright of these drawings remains the property or Hinchliffe Architecture & Design Ltd. They must not be reproduced in any way without prior written consent from the originator (Hinchliffe Architecture & Design Ltd.)

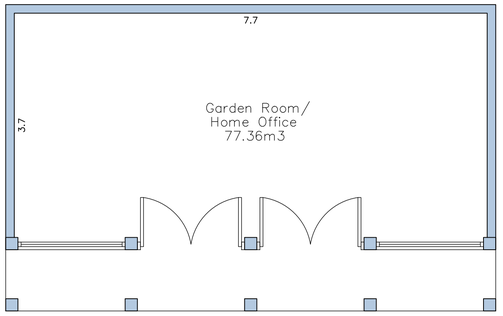

Proposed Outbuilding Floor Plan
Scale 1:50

PROPOSED MATERIALS

- WALLS – TIMBER CLADDING & OAK
- ROOF – EPDM
- DOORS – ALUMINIUM
- WINDOWS – ALUMINIUM
- RAINWATER GOODS – BLACK PVCu
- FASCIA & SOFFITS – TIMBER

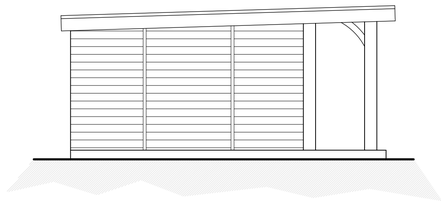

Proposed North West Facing Side Elevation
Scale 1:50

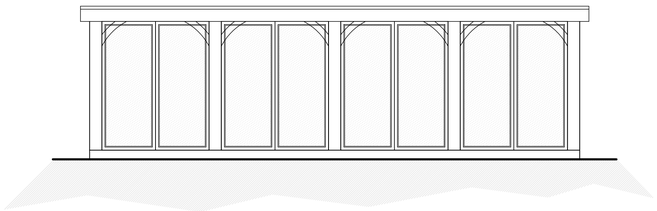

Proposed North East Facing Front Elevation
Scale 1:50

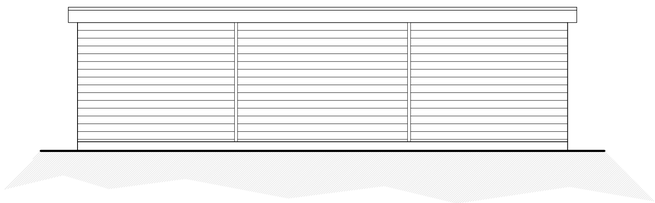

Proposed South West Facing Rear Elevation
Scale 1:50

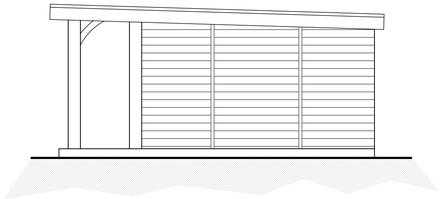

Proposed South East Facing Side Elevation
Scale 1:50

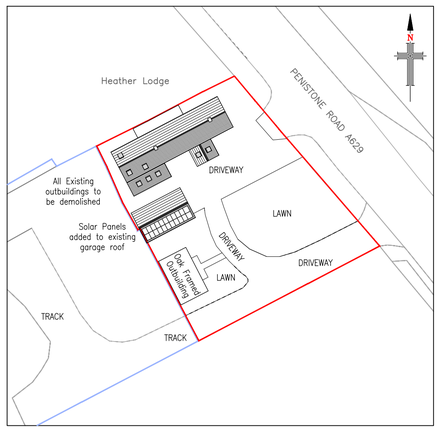

Proposed Site Layout
Scale 1:500

Rev.	Date	Description
C	17.12.24	SITE PLAN AMENDED.
B	22.11.24	VOLUME OF ELEMENTS OF THE BUILDING TO BE DEMOLISHED ADDED
A	10.09.24	FIRST ISSUE

Status
PLANNING

hinchliffe
architecture & design
Hinchliffe A&D
34 Carr View Road
Hepworth
Holmfirth
West Yorkshire
HD9 1HX
07921 907 162
01484 520 764
info@hinch-architecture.co.uk
www.hinch-architecture.co.uk

Client
MR P BENTLEY

Project
HEATHER LODGE
PENISTONE ROAD
HIGH FLATTS
HUDDERSFIELD
WEST YORKSHIRE, HD8 8XY

Drawing Title
PROPOSED OUTBUILDING FLOOR PLAN, ELEVATIONS & SITE LAYOUT

Scale (at A1)	Date
AS SHOWN	SEP' 2024

Drg. no.	Rev.
267–24–PL05	C

10 0 10 20 50 100mm NATURAL SCALE

ORIGINAL DRAWING SIZE 841 x 594