




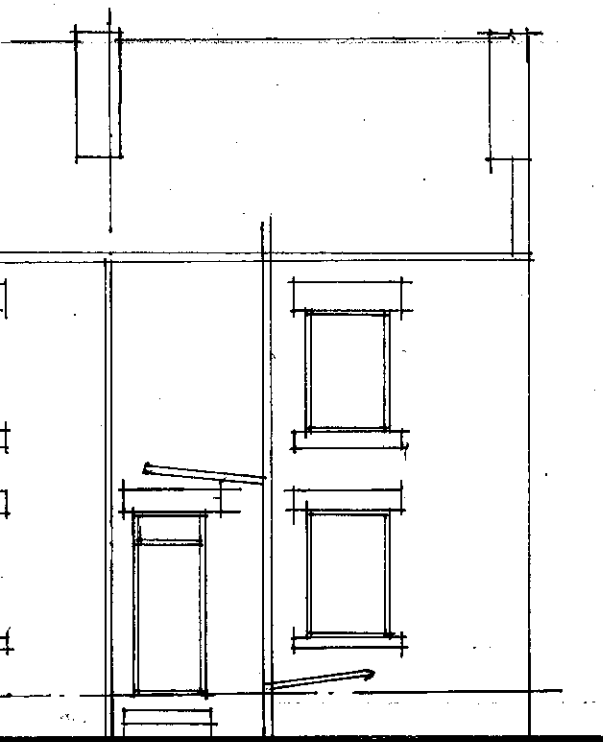


REAR 1:100

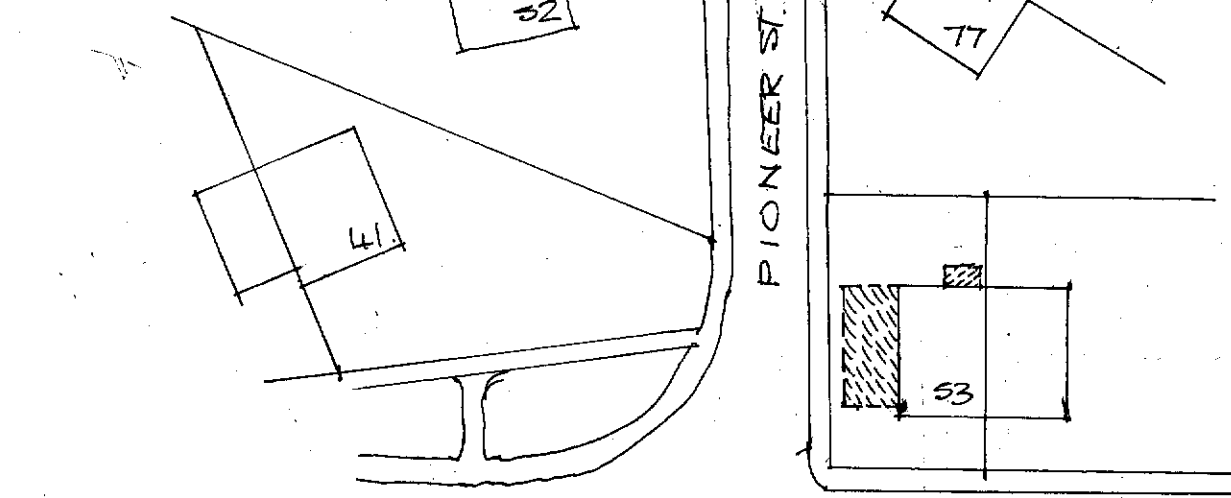


BLOCK PLAN 1:500 INGHAM ROAD.

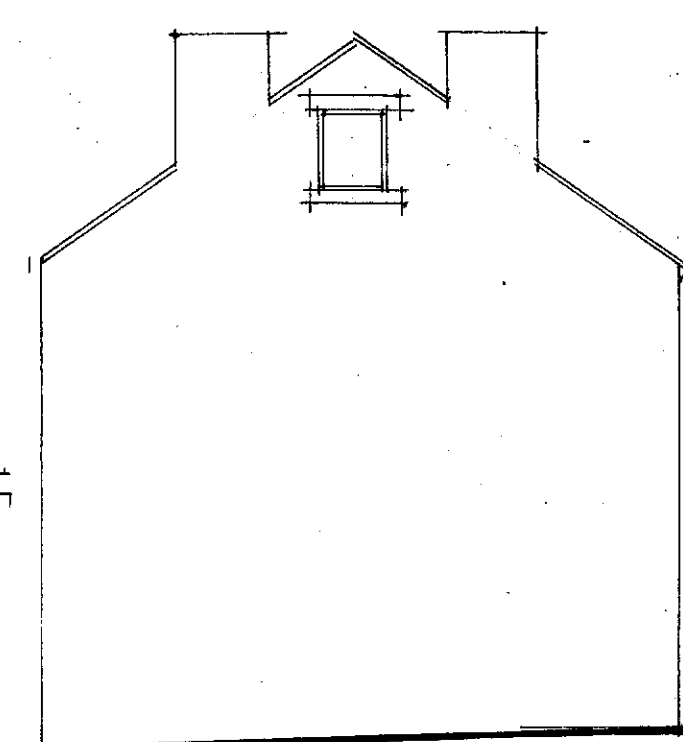


SIDE 1:100

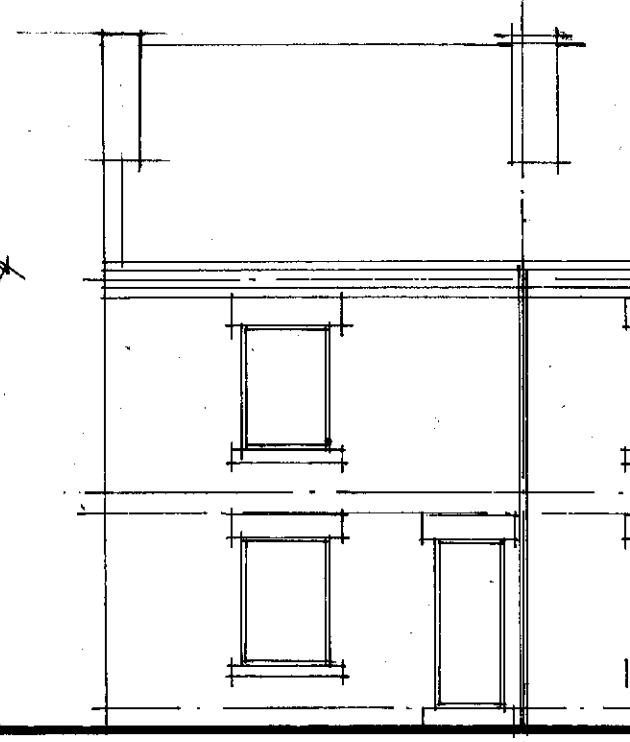


FRONT 1:100

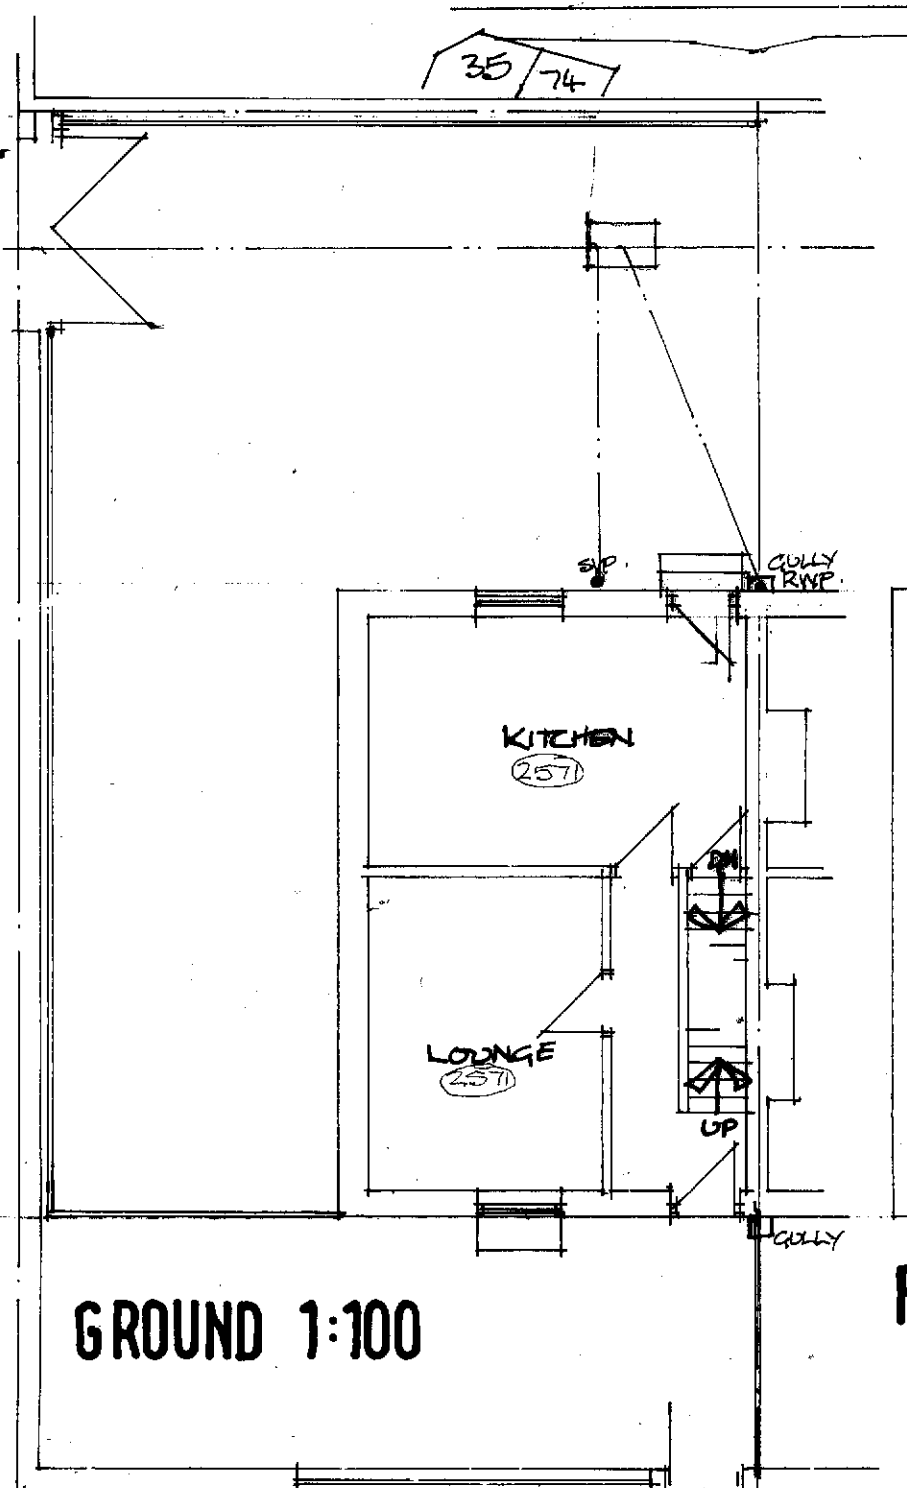


GROUND 1:100

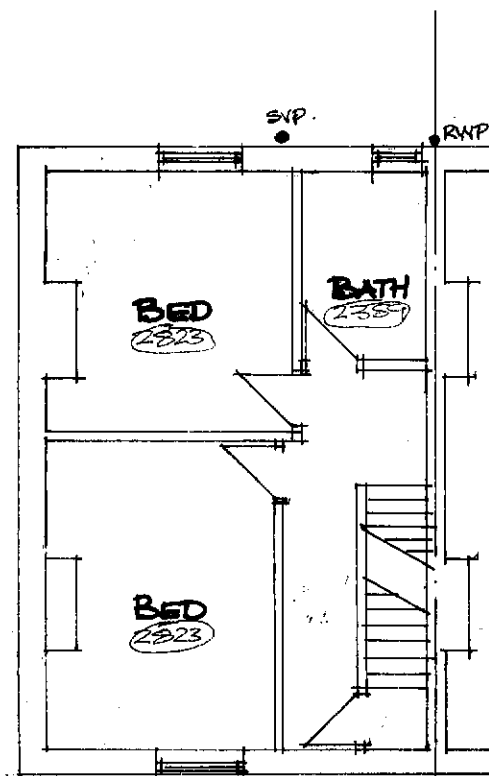


FIRST 1:100

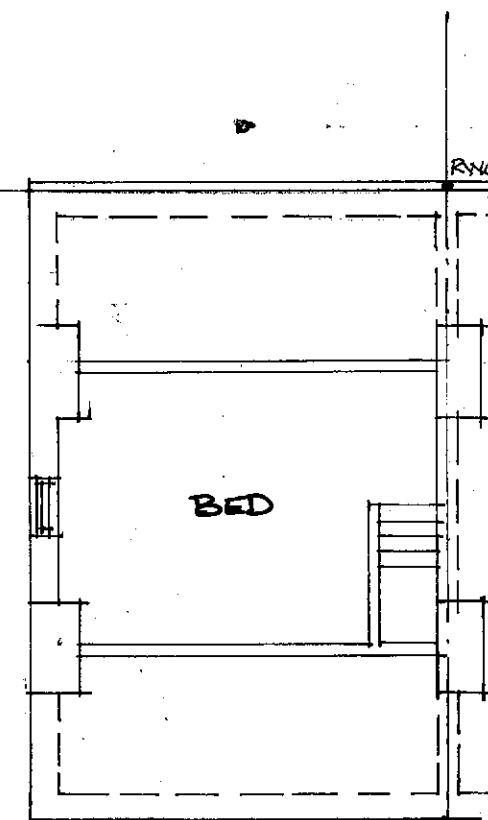

LOFT 1:100

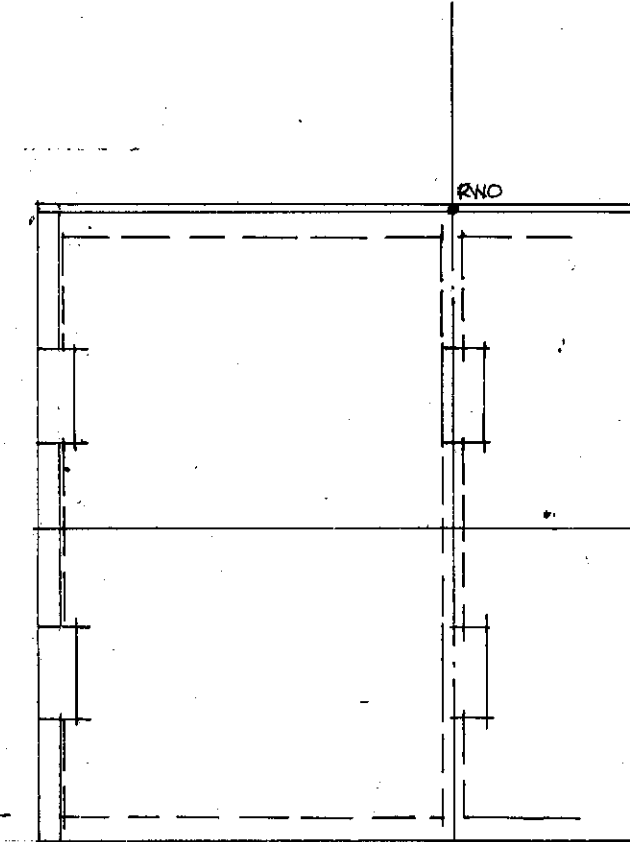

ROOF 1:100

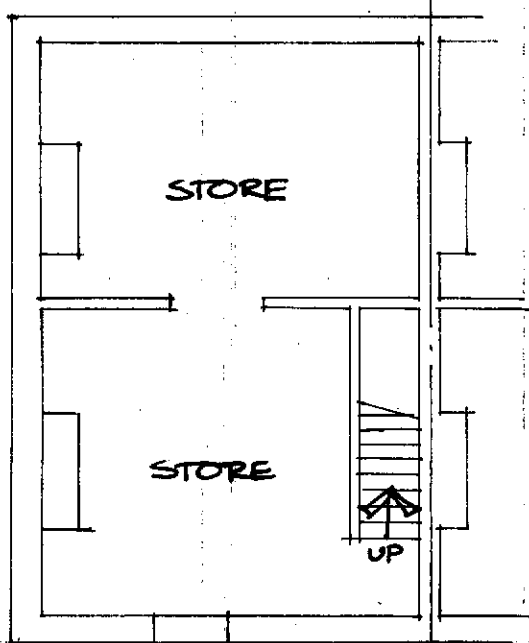

BASEMENT 1:100

SIDE & REAR EXTENSIONS TO
53 INGHAM ROAD DEWSBURY
EX DETAILS
IRD/01