


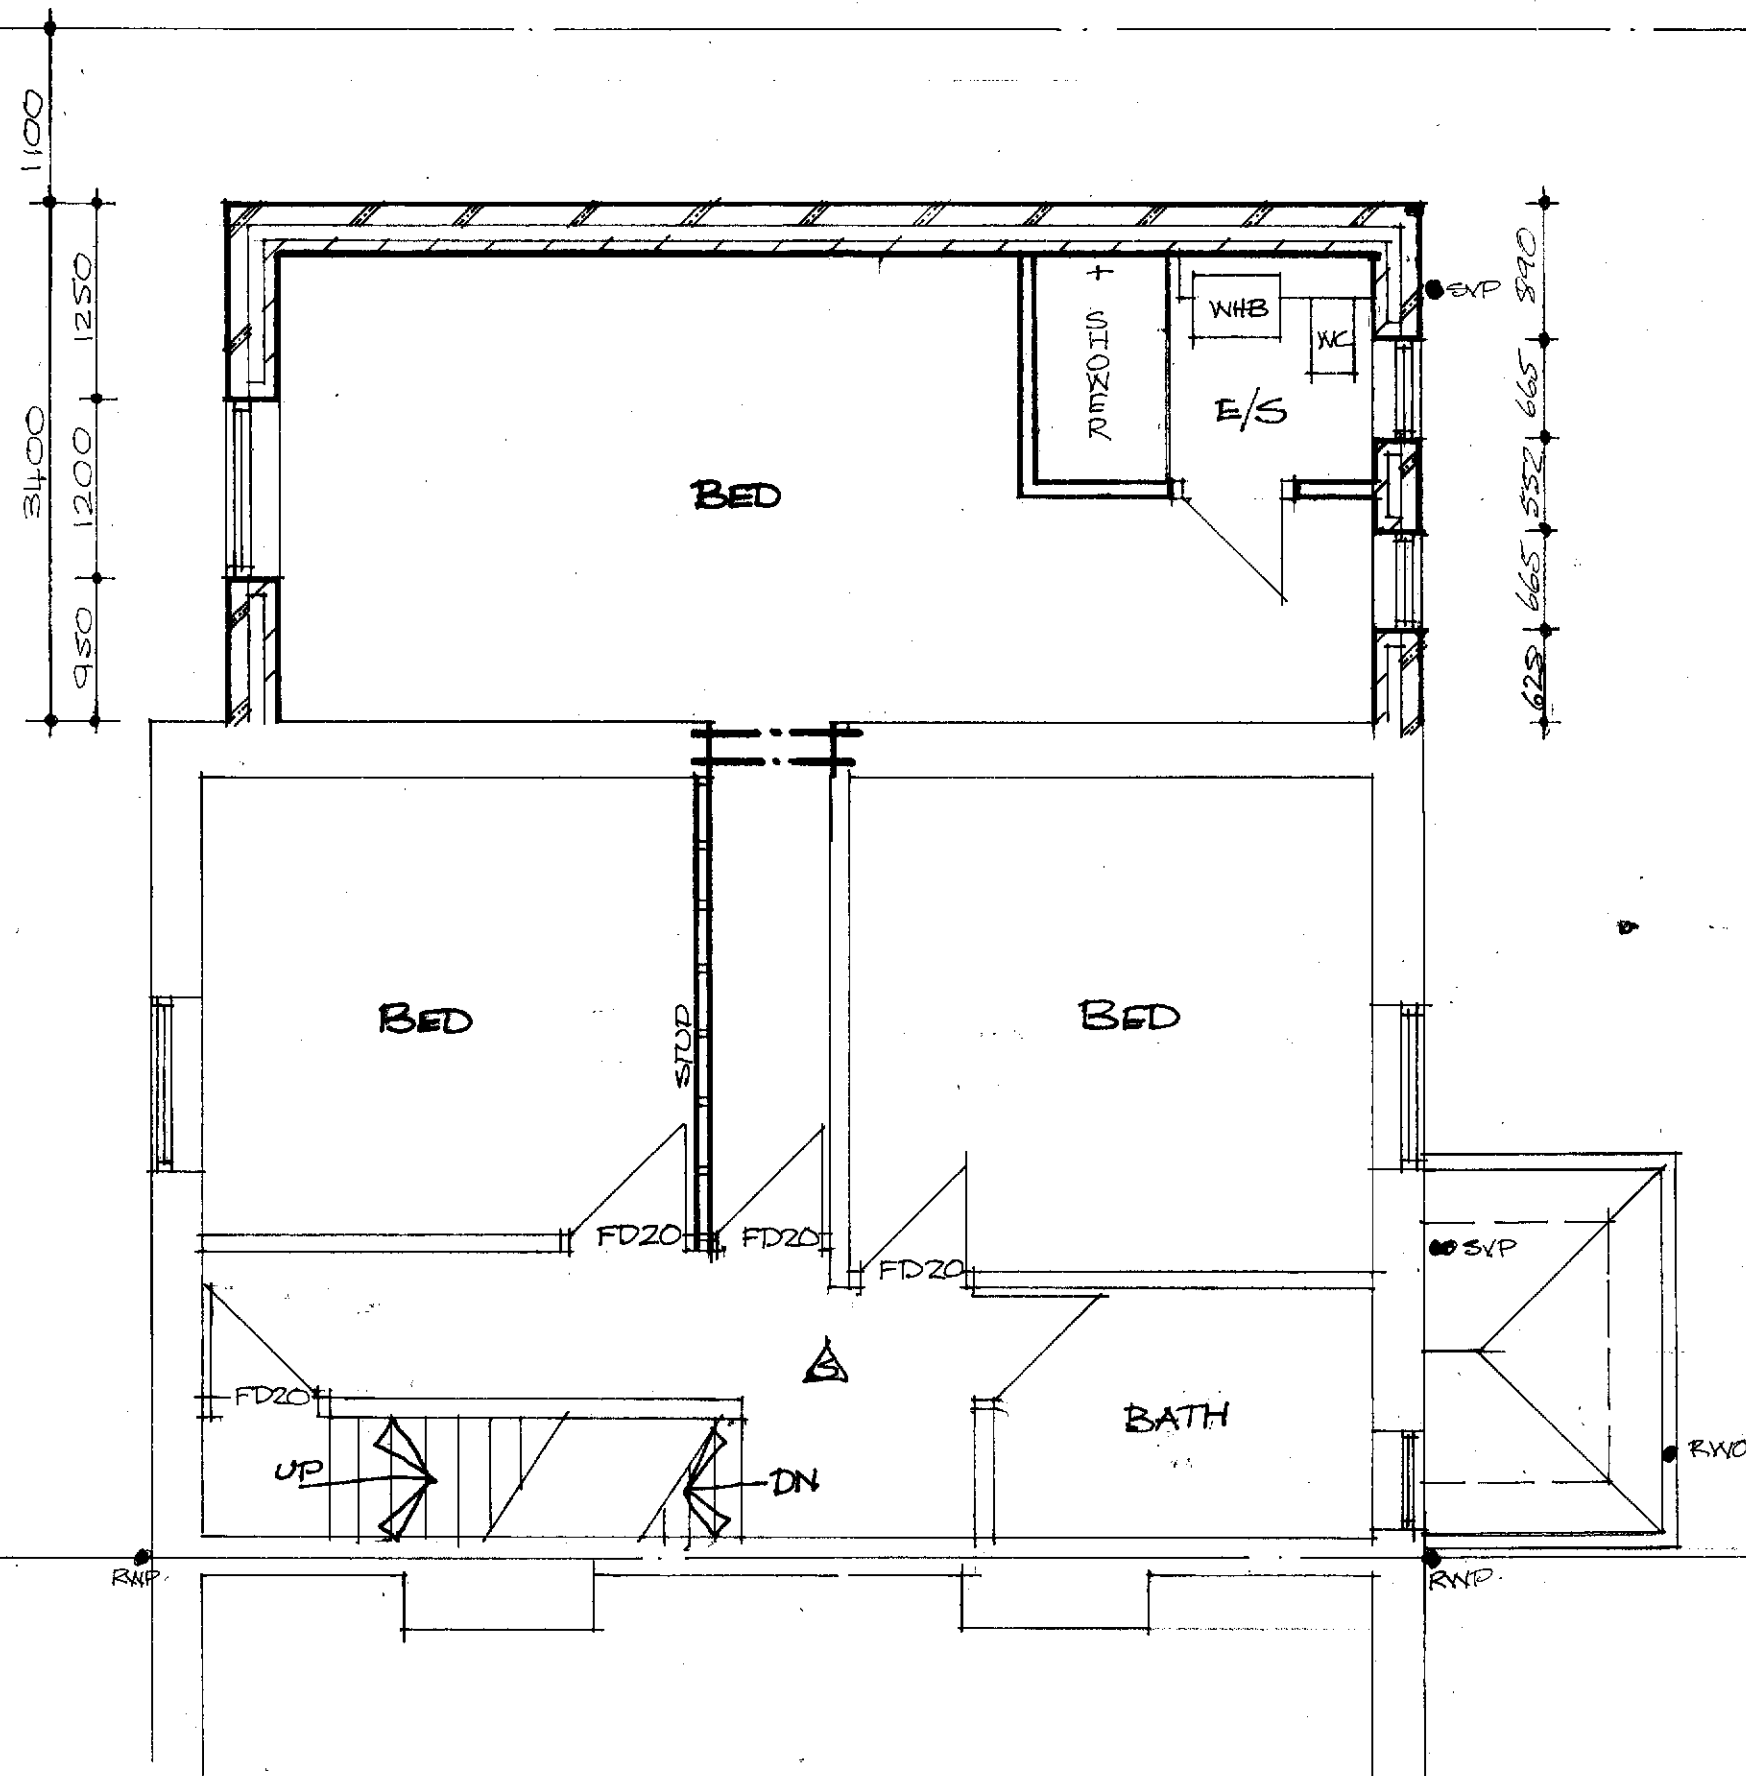

PR FIRST 1:50

PR FF PLAN IRD/04