


PIONEER STREET

INGHAM ROAD

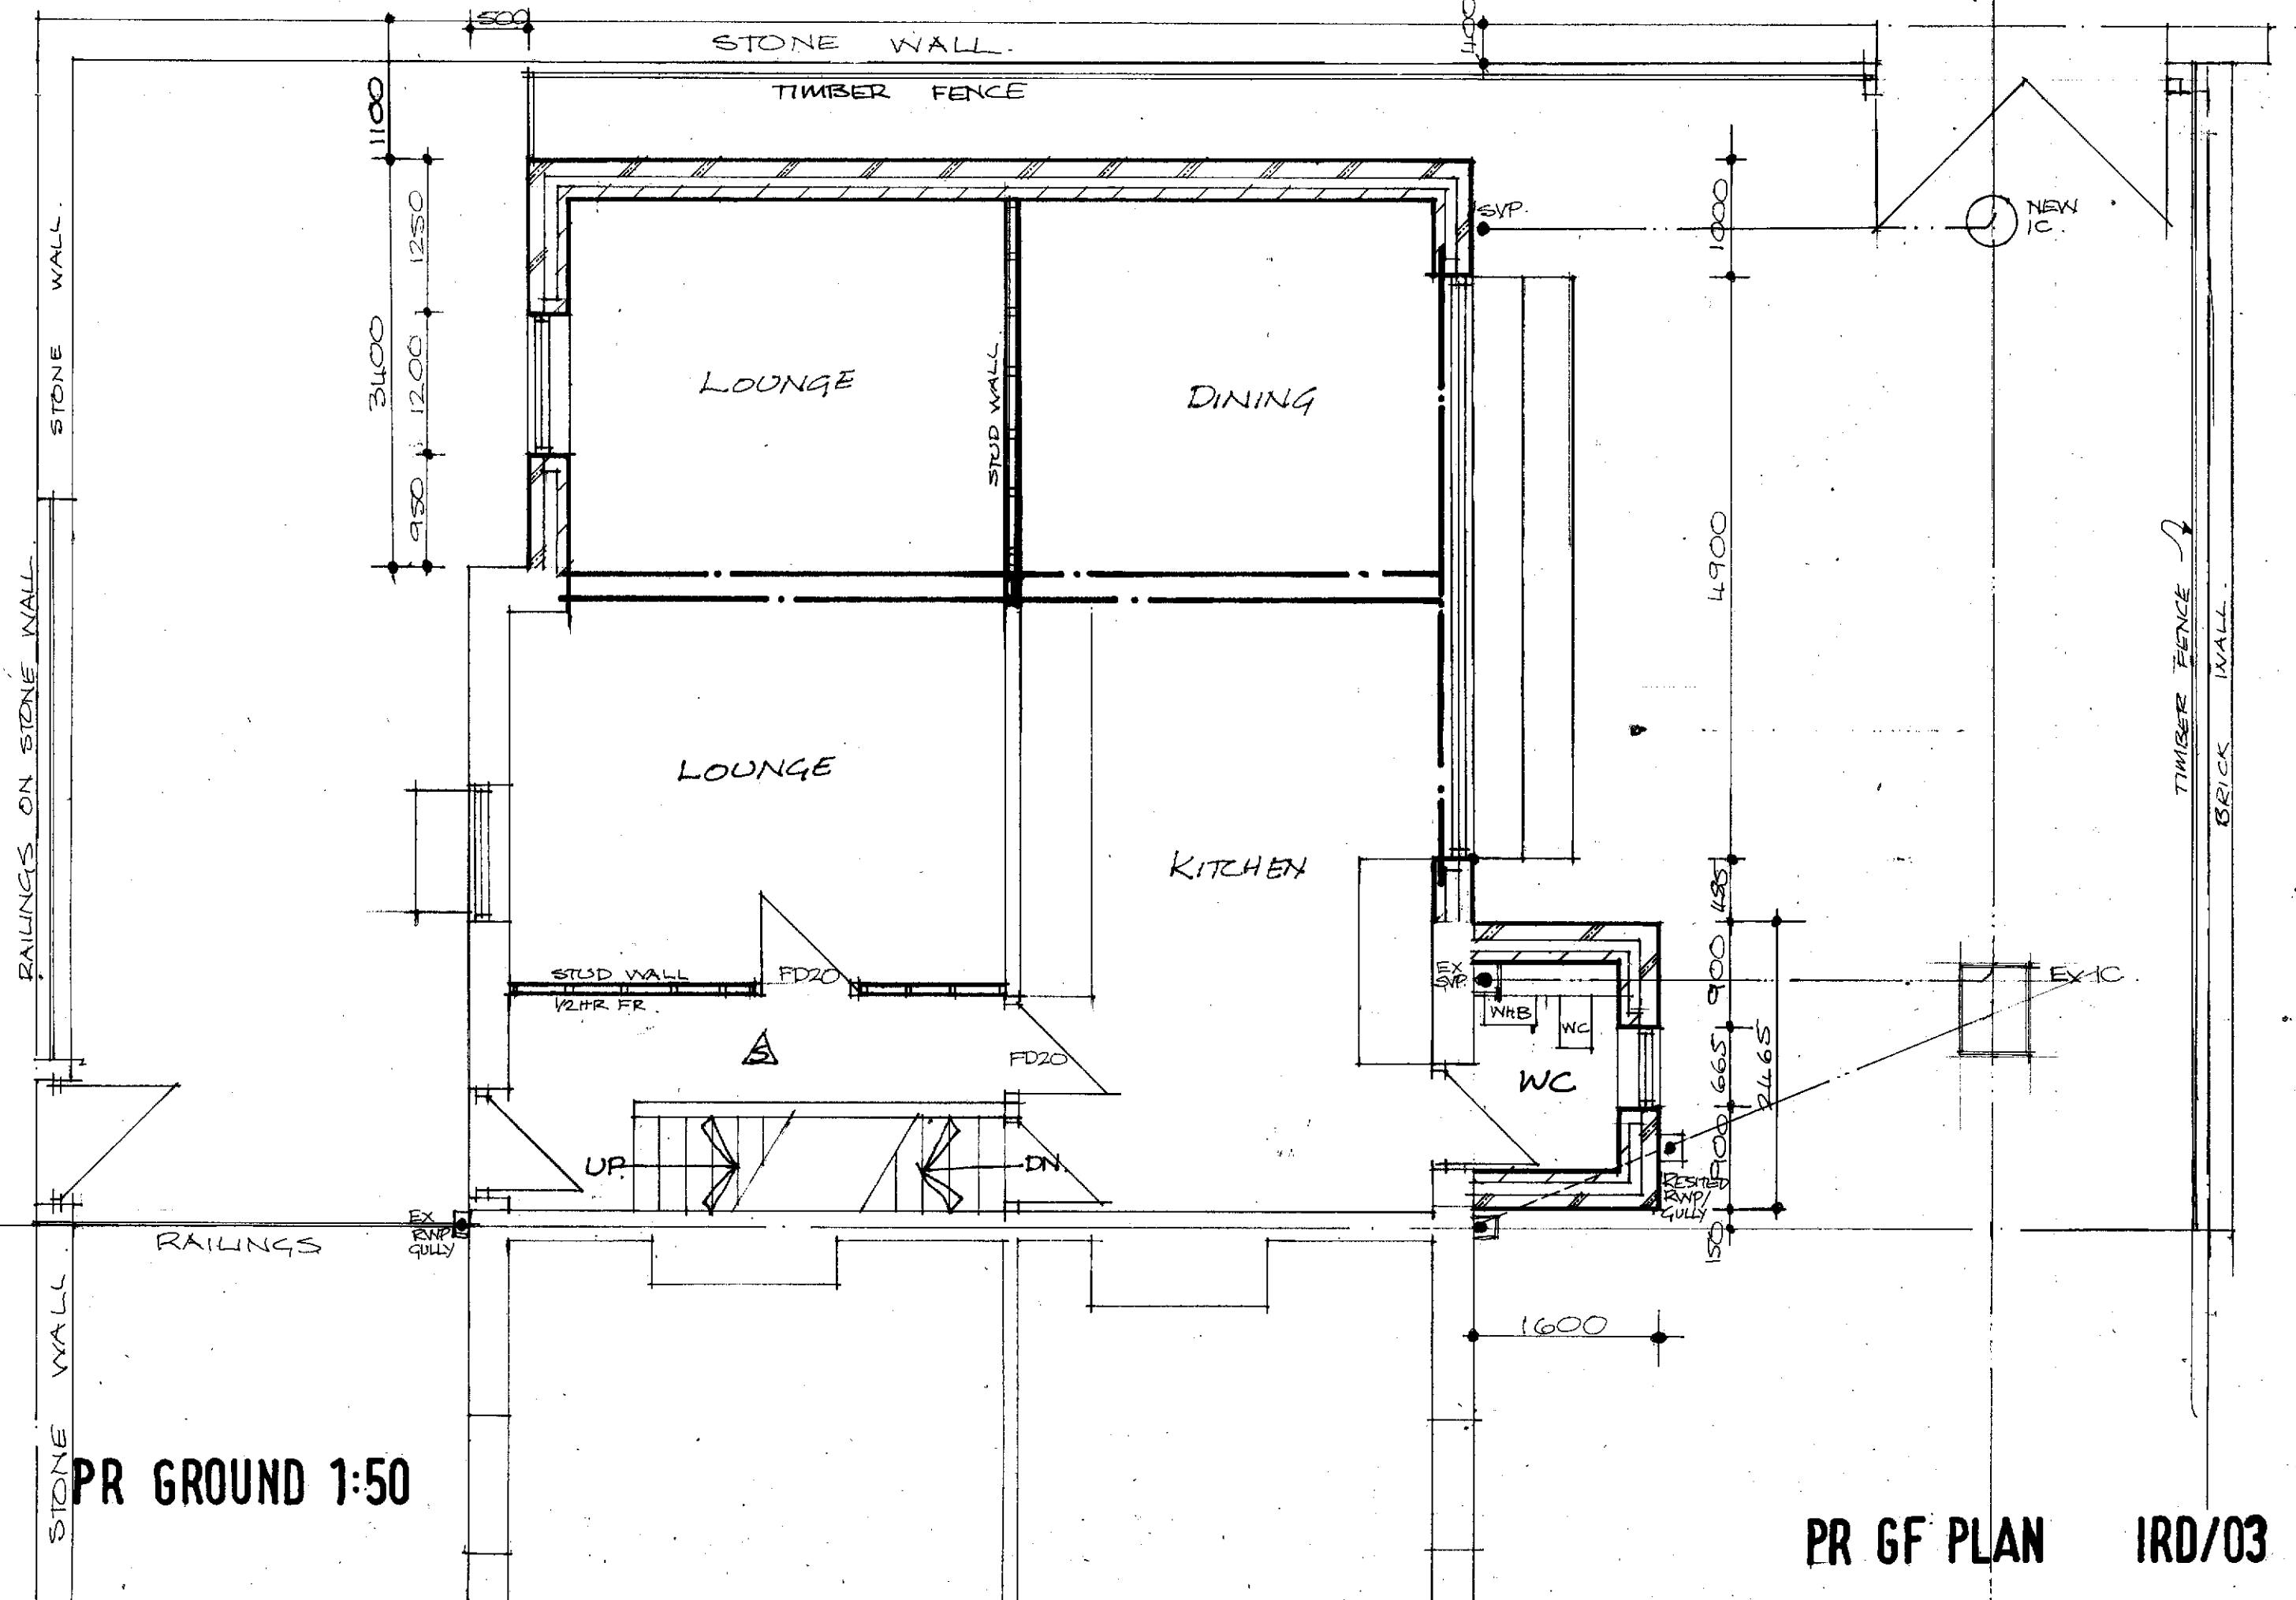

PR GROUND 1:50

PR GF PLAN

IRD/03