Do not scale from this drawing for construction or acquisition purposes. Responsibility is not accepted for errors made by others in scaling from this drawing. All construction information must be taken from figured dimensions only. All dimensions and levels must be checked on site and discrepancies between drawings and specification must be reported to GSSArchitecture. © Copyright GSSArchitecture. Ordnance Survey © Crown Copyright 2022. All rights reserved. Licence number GSS 100017356. Map Data Copyright 2022 Google. Registered Office: 35 Headlands, Kettering, Northants, NN15 7ES. Tel: 01536 513 165. Email: gss@gotch.co.uk

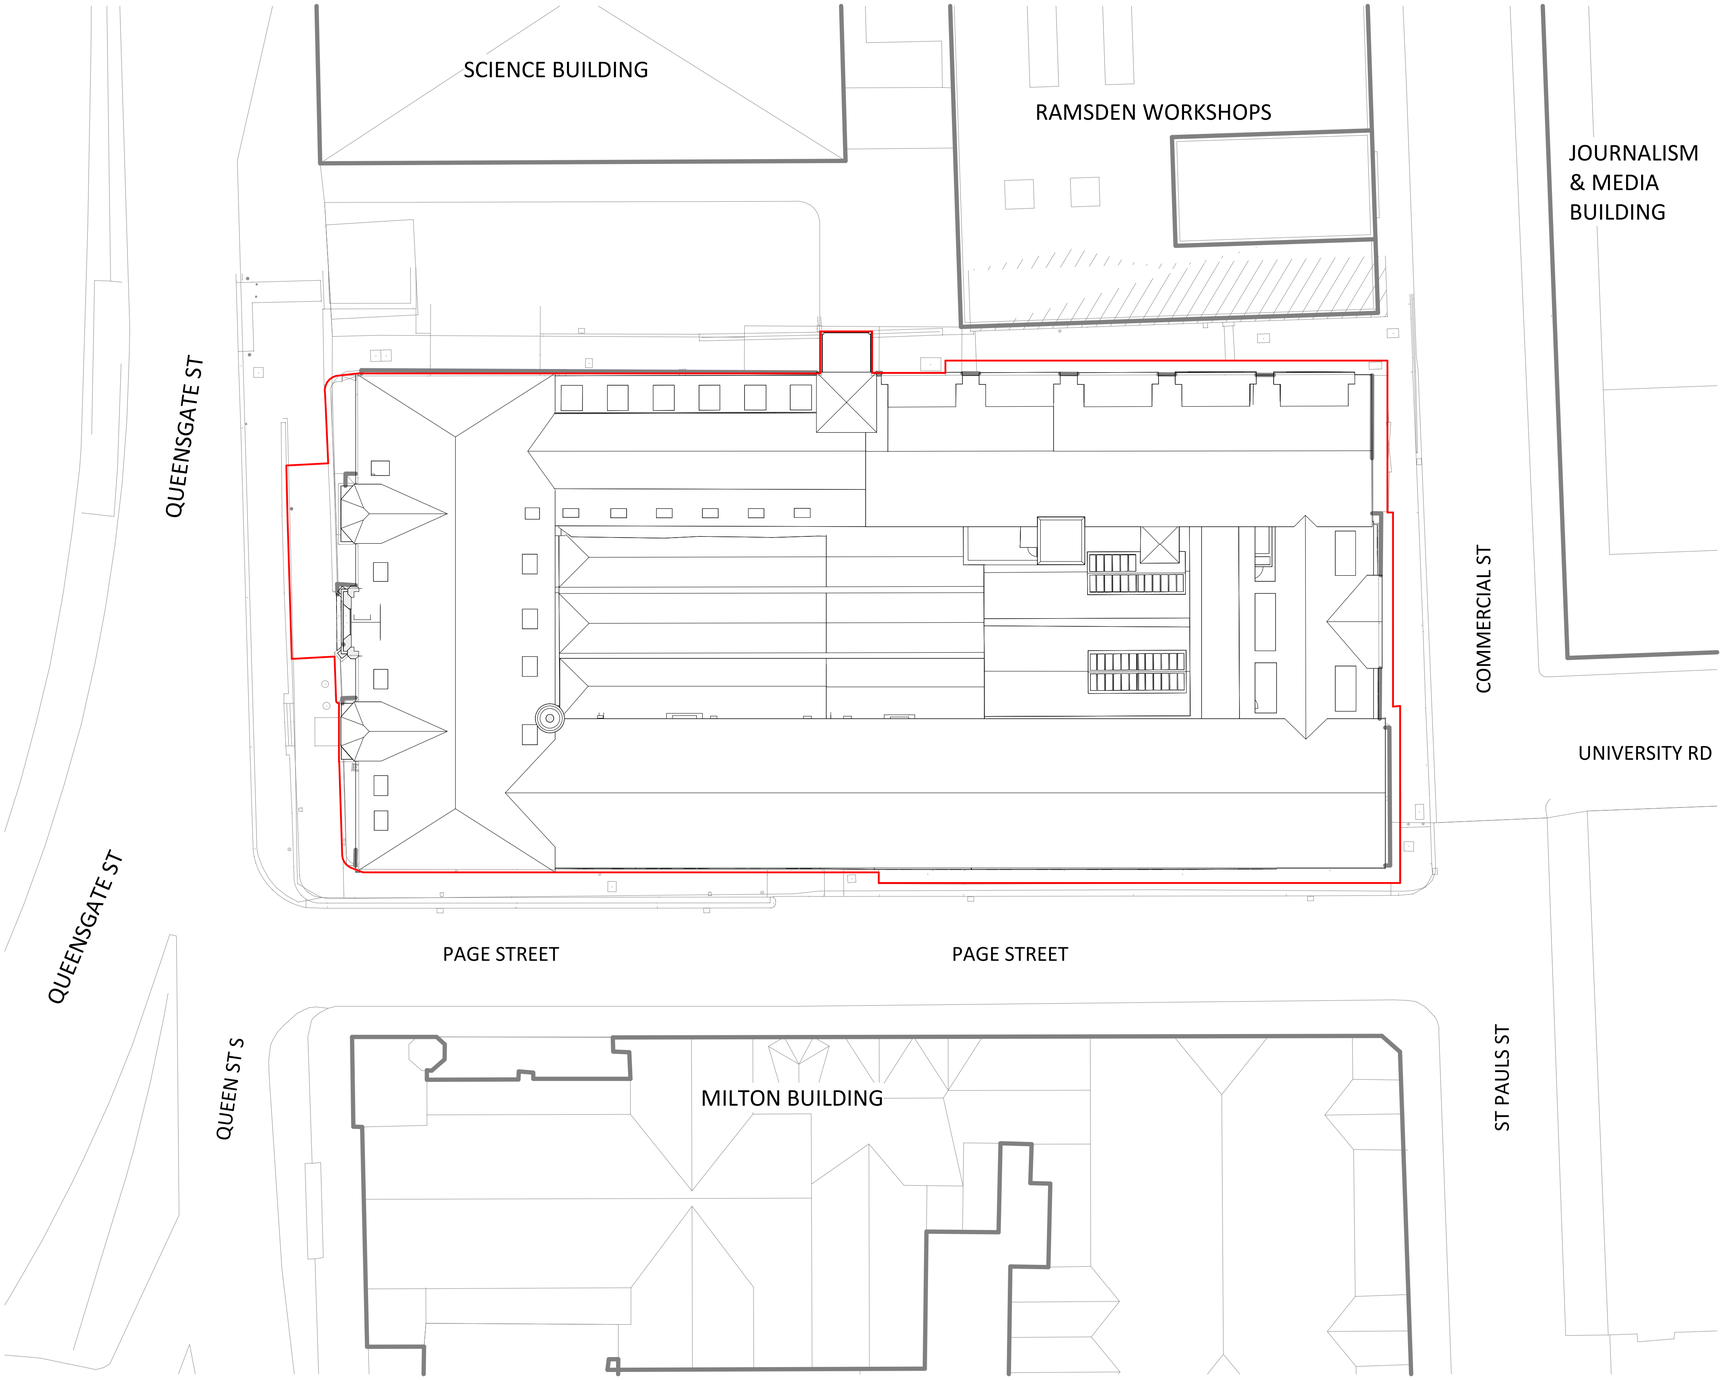

1. Existing Site Plan
SCALE - 1 : 200@A1

Key Plan

Legend

Rev	Date	Drn	Chk	Description
P01	20/09/24	CJPW	ADP	Issued for Listed Building Consent

GSS architecture
KETTERING | HARROGATE | GLOUCESTER | MILTON KEYNES | NEWCASTLE

Project Title:
Ramsden Building

Client:
University of Huddersfield

Drawing Title:
Existing Site Plan

Drawn By:	Checked By:	Scale @A1:	Date:
HXM	CJPW	1 : 200	05/07/2024

Status: Planning
File No: UNI049D
Drwg No: (90)002
Rev: P01