NOTES
DO NOT SCALE FROM THIS DRAWING.
It is the Contractor's responsiblity to check all governing dimensions and verify all dimensions on site before commencing any work or making any shop drawings.
This drawing is to be read in conjunction with schedules of work, specifications, bills of quantities and other relevant information. Any discrepancies are to be reported to the Project Architect.
Work and materials are to be in accordance with the Building Regulations and to comply with the relevant British Standards.
This drawing is copyright of Mark Brotherton Ltd and should not be reproduced in whole or part without their written permission.

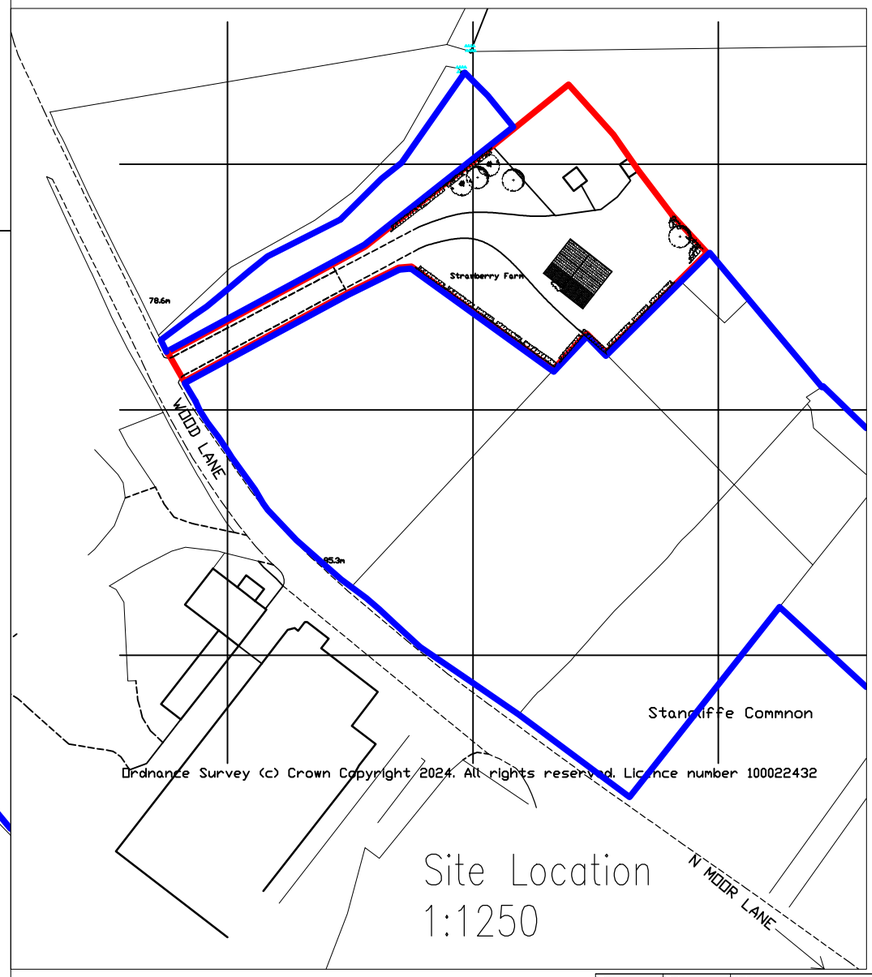

Site Location
1:1250

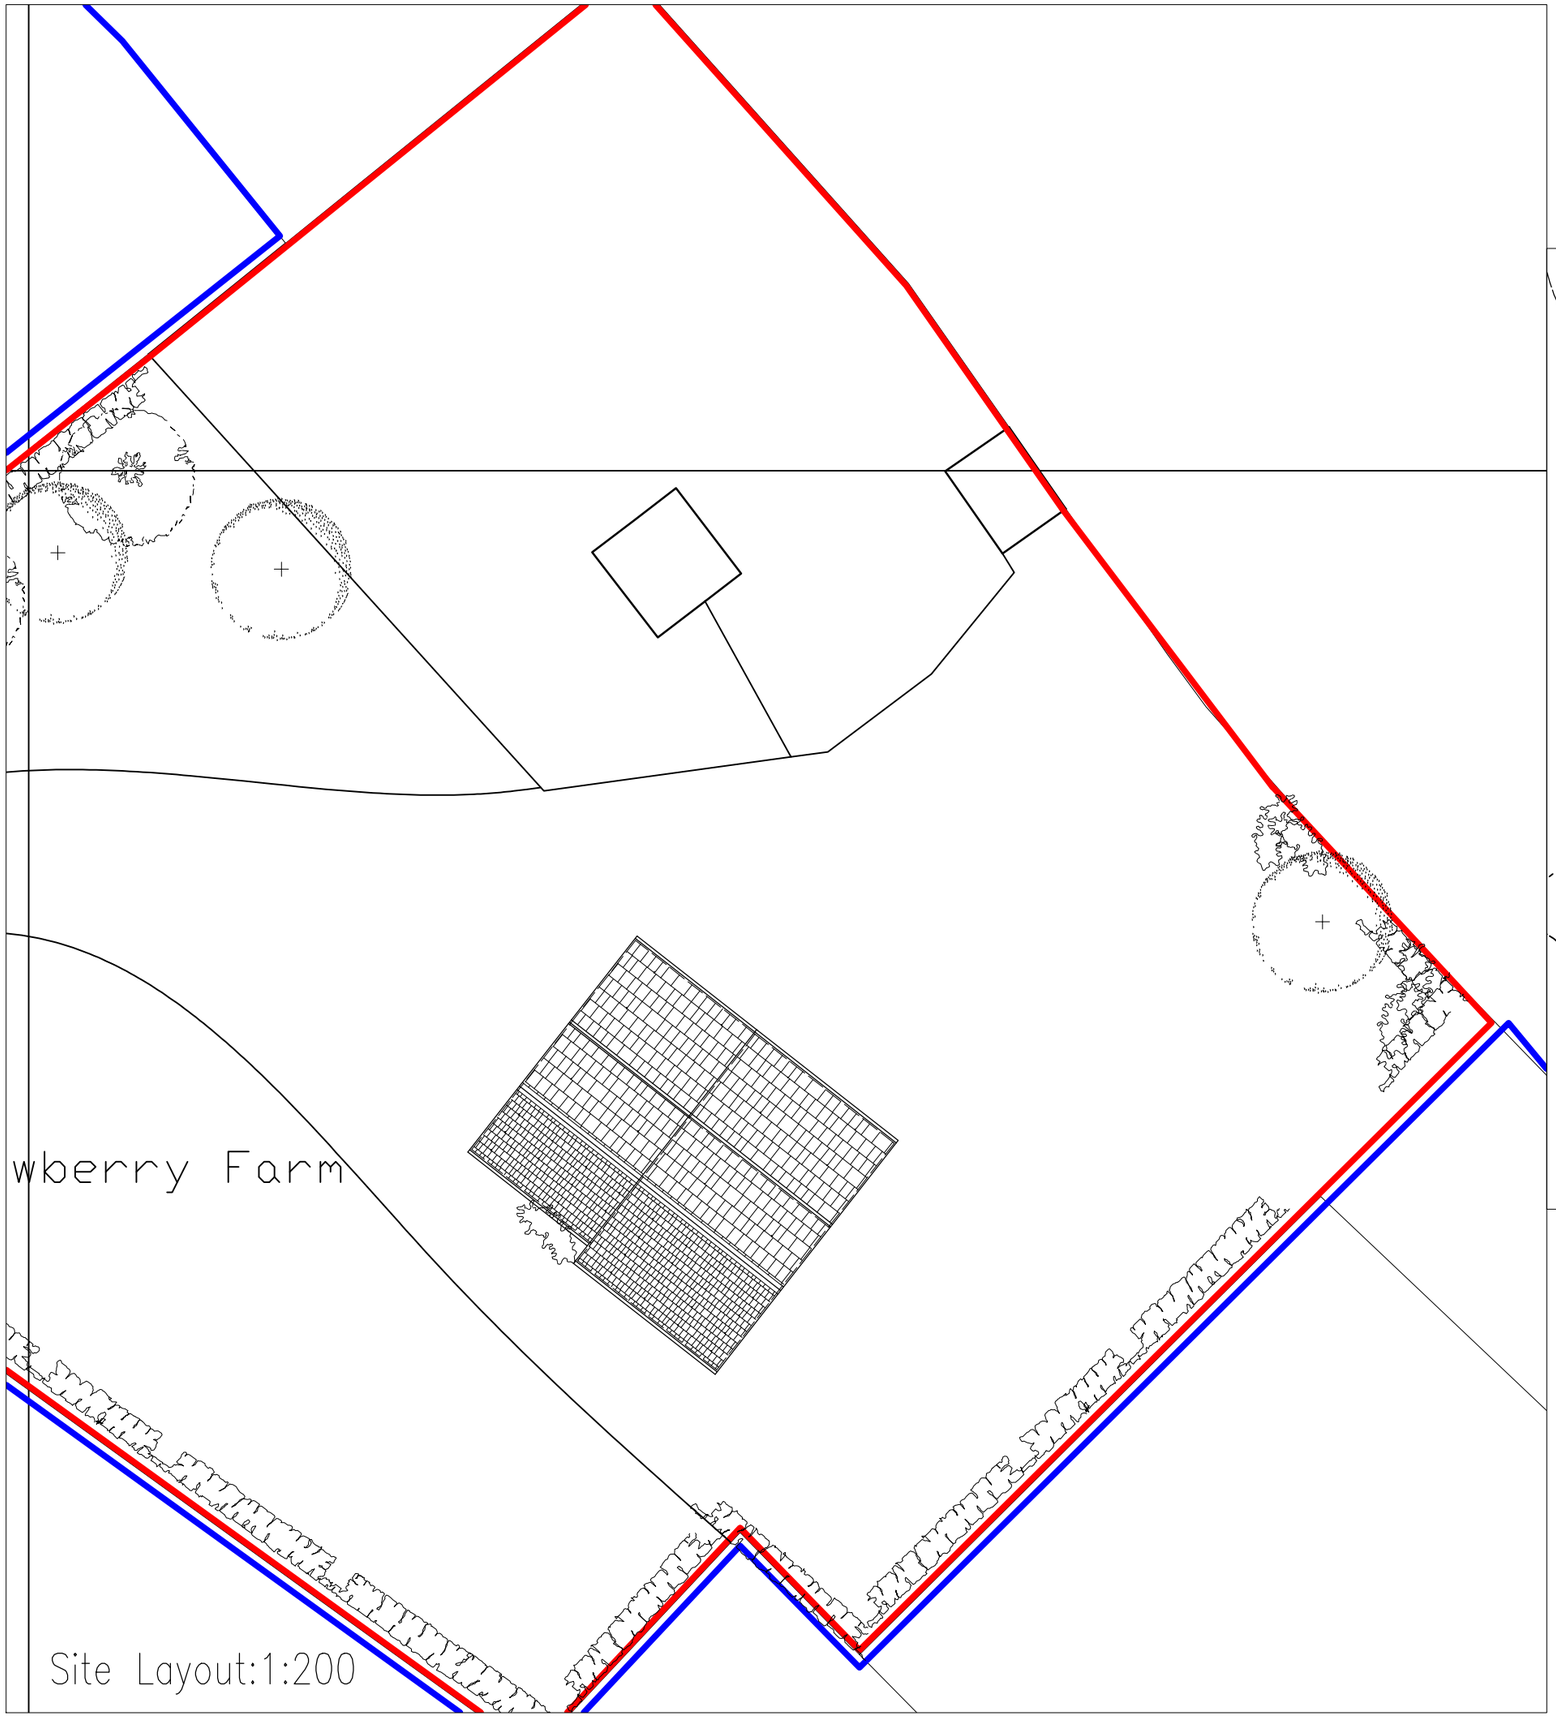

Site Layout:1:200

Rev:	Date:	Notes:

N

FOX ARCHITECTURE & DESIGN
Fox Cottage, Whilley Road, Whitley
West Yorkshire, WF12 0LU
T 01924 459231
E info@foxarchitecture.co.uk
www.foxarchitecture.co.uk

Client: Mrs D Nelson	
Project: Strawberry Farm Wheatley Terrace, Wood Lane Colne Bridge, HD5 0PX	
Drawing: Existing Location and Layout	
Date: Sept 2024	Scale: 1:1250, 1:200 @ A3
Drawing No: 2400/100	Rev: