NOTES
DO NOT SCALE FROM THIS DRAWING.
It is the Contractor's responsiblity to check all governing dimensions and verify all dimensions on site before commencing any work or making any shop drawings.
This drawing is to be read in conjunction with schedules of work, specifications, bills of quantities and other relevant information. Any discrepancies are to be reported to the Project Architect.
Work and materials are to be in accordance with the Building Regulations and to comply with the relevant British Standards.
This drawing is copyright of Mark Brotherton Ltd and should not be reproduced in whole or part without their written permission.

Construction

Walls – Stonework to match existing
Roof – Tiles to match existing
Windows – Timber effect U/PVC with double glazed units to match existing
Drainage – modify existing foul & surface water, drainage to suit

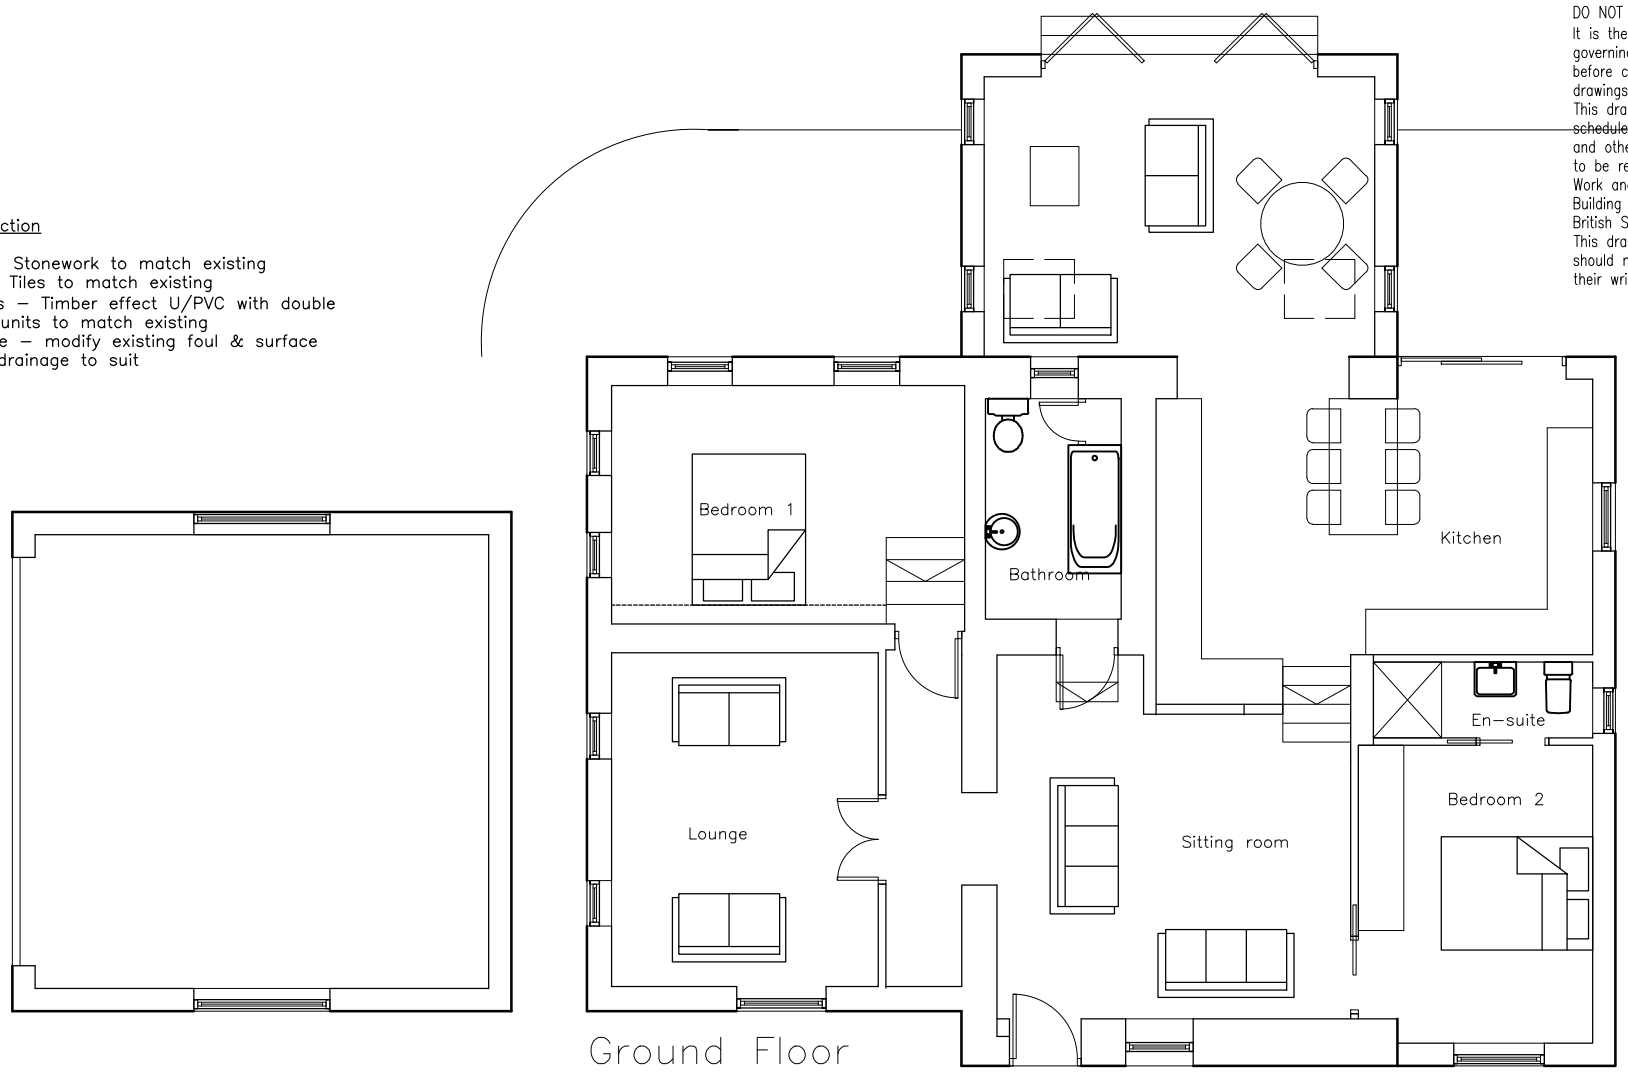

Ground Floor

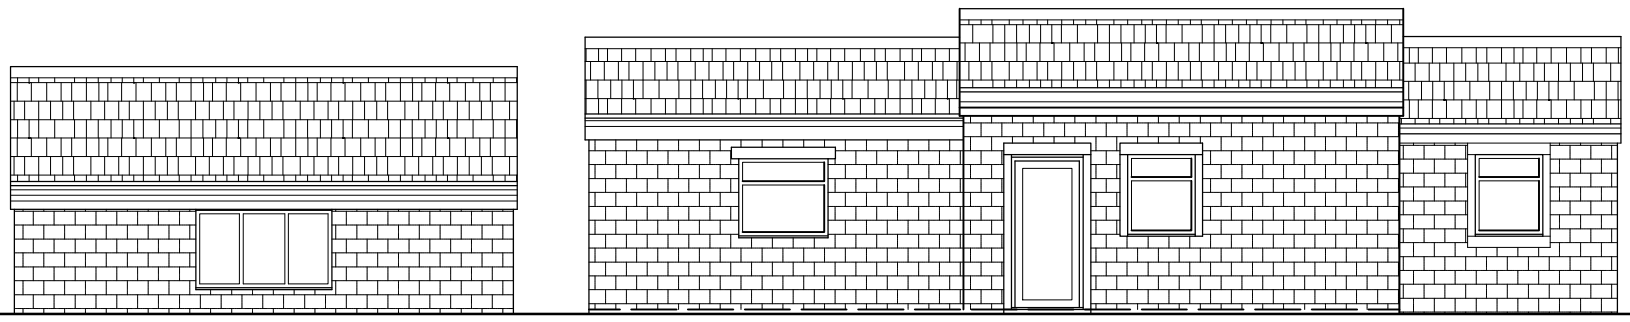

FRONT ELEVATION

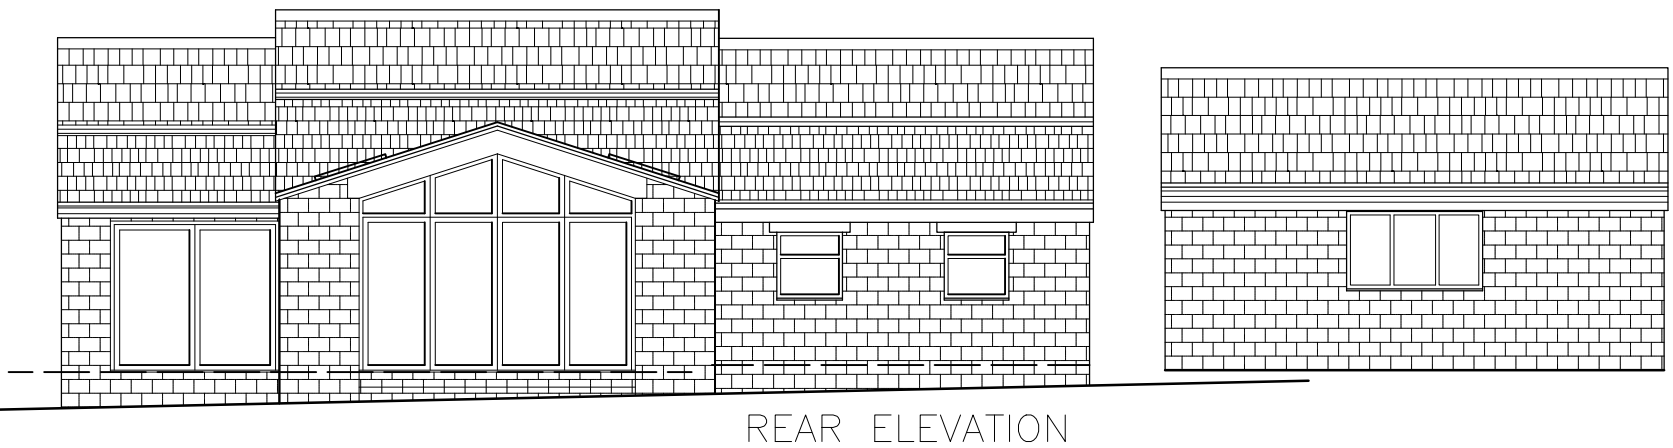

REAR ELEVATION

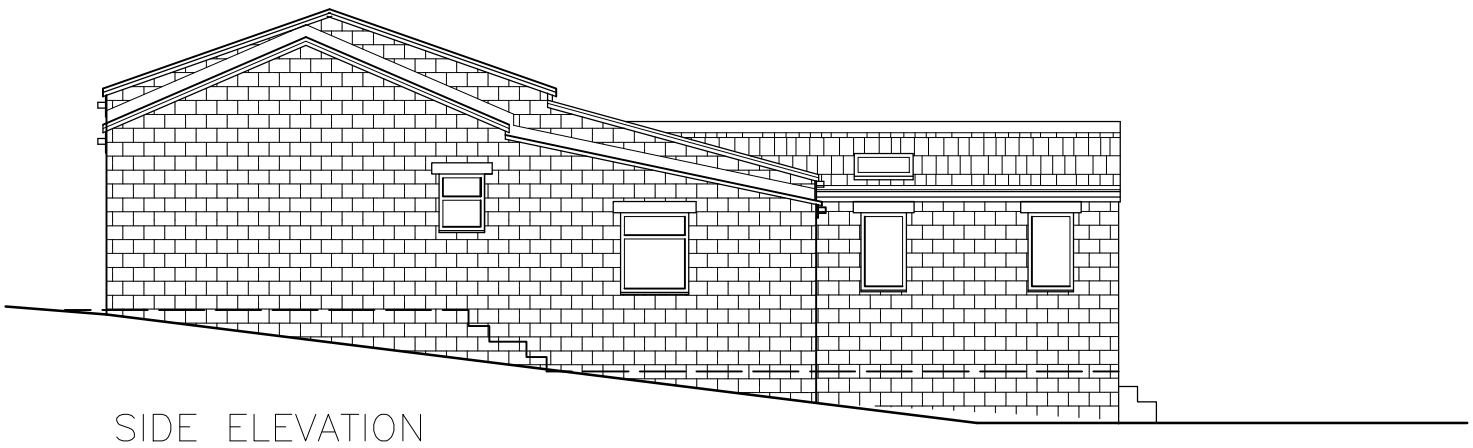

SIDE ELEVATION

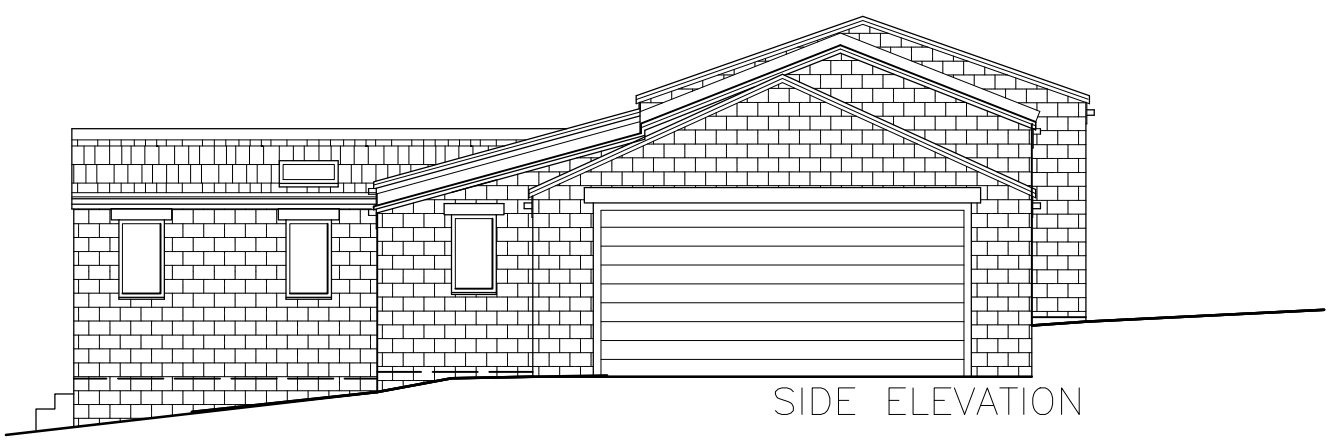

SIDE ELEVATION

Rev:	Date:	Notes:

FOX | ARCHITECTURE & DESIGN

Fox Cottage, Whitley Road, Whitley
West Yorkshire, WF12 0LU

T 01924 459231
E info@foxarchitecture.co.uk

www.foxarchitecture.co.uk

Client: Mrs D Nelson

Project: Strawberry Farm
Wheatley Terrace
Colne Bridge, HD5 0PX

Drawing: Proposed Layout and Elevations

Date: Sept 2024

Scale: 1:100 @ A3

Drawing No: 2400/111

Rev: